WTCI-3-SOM

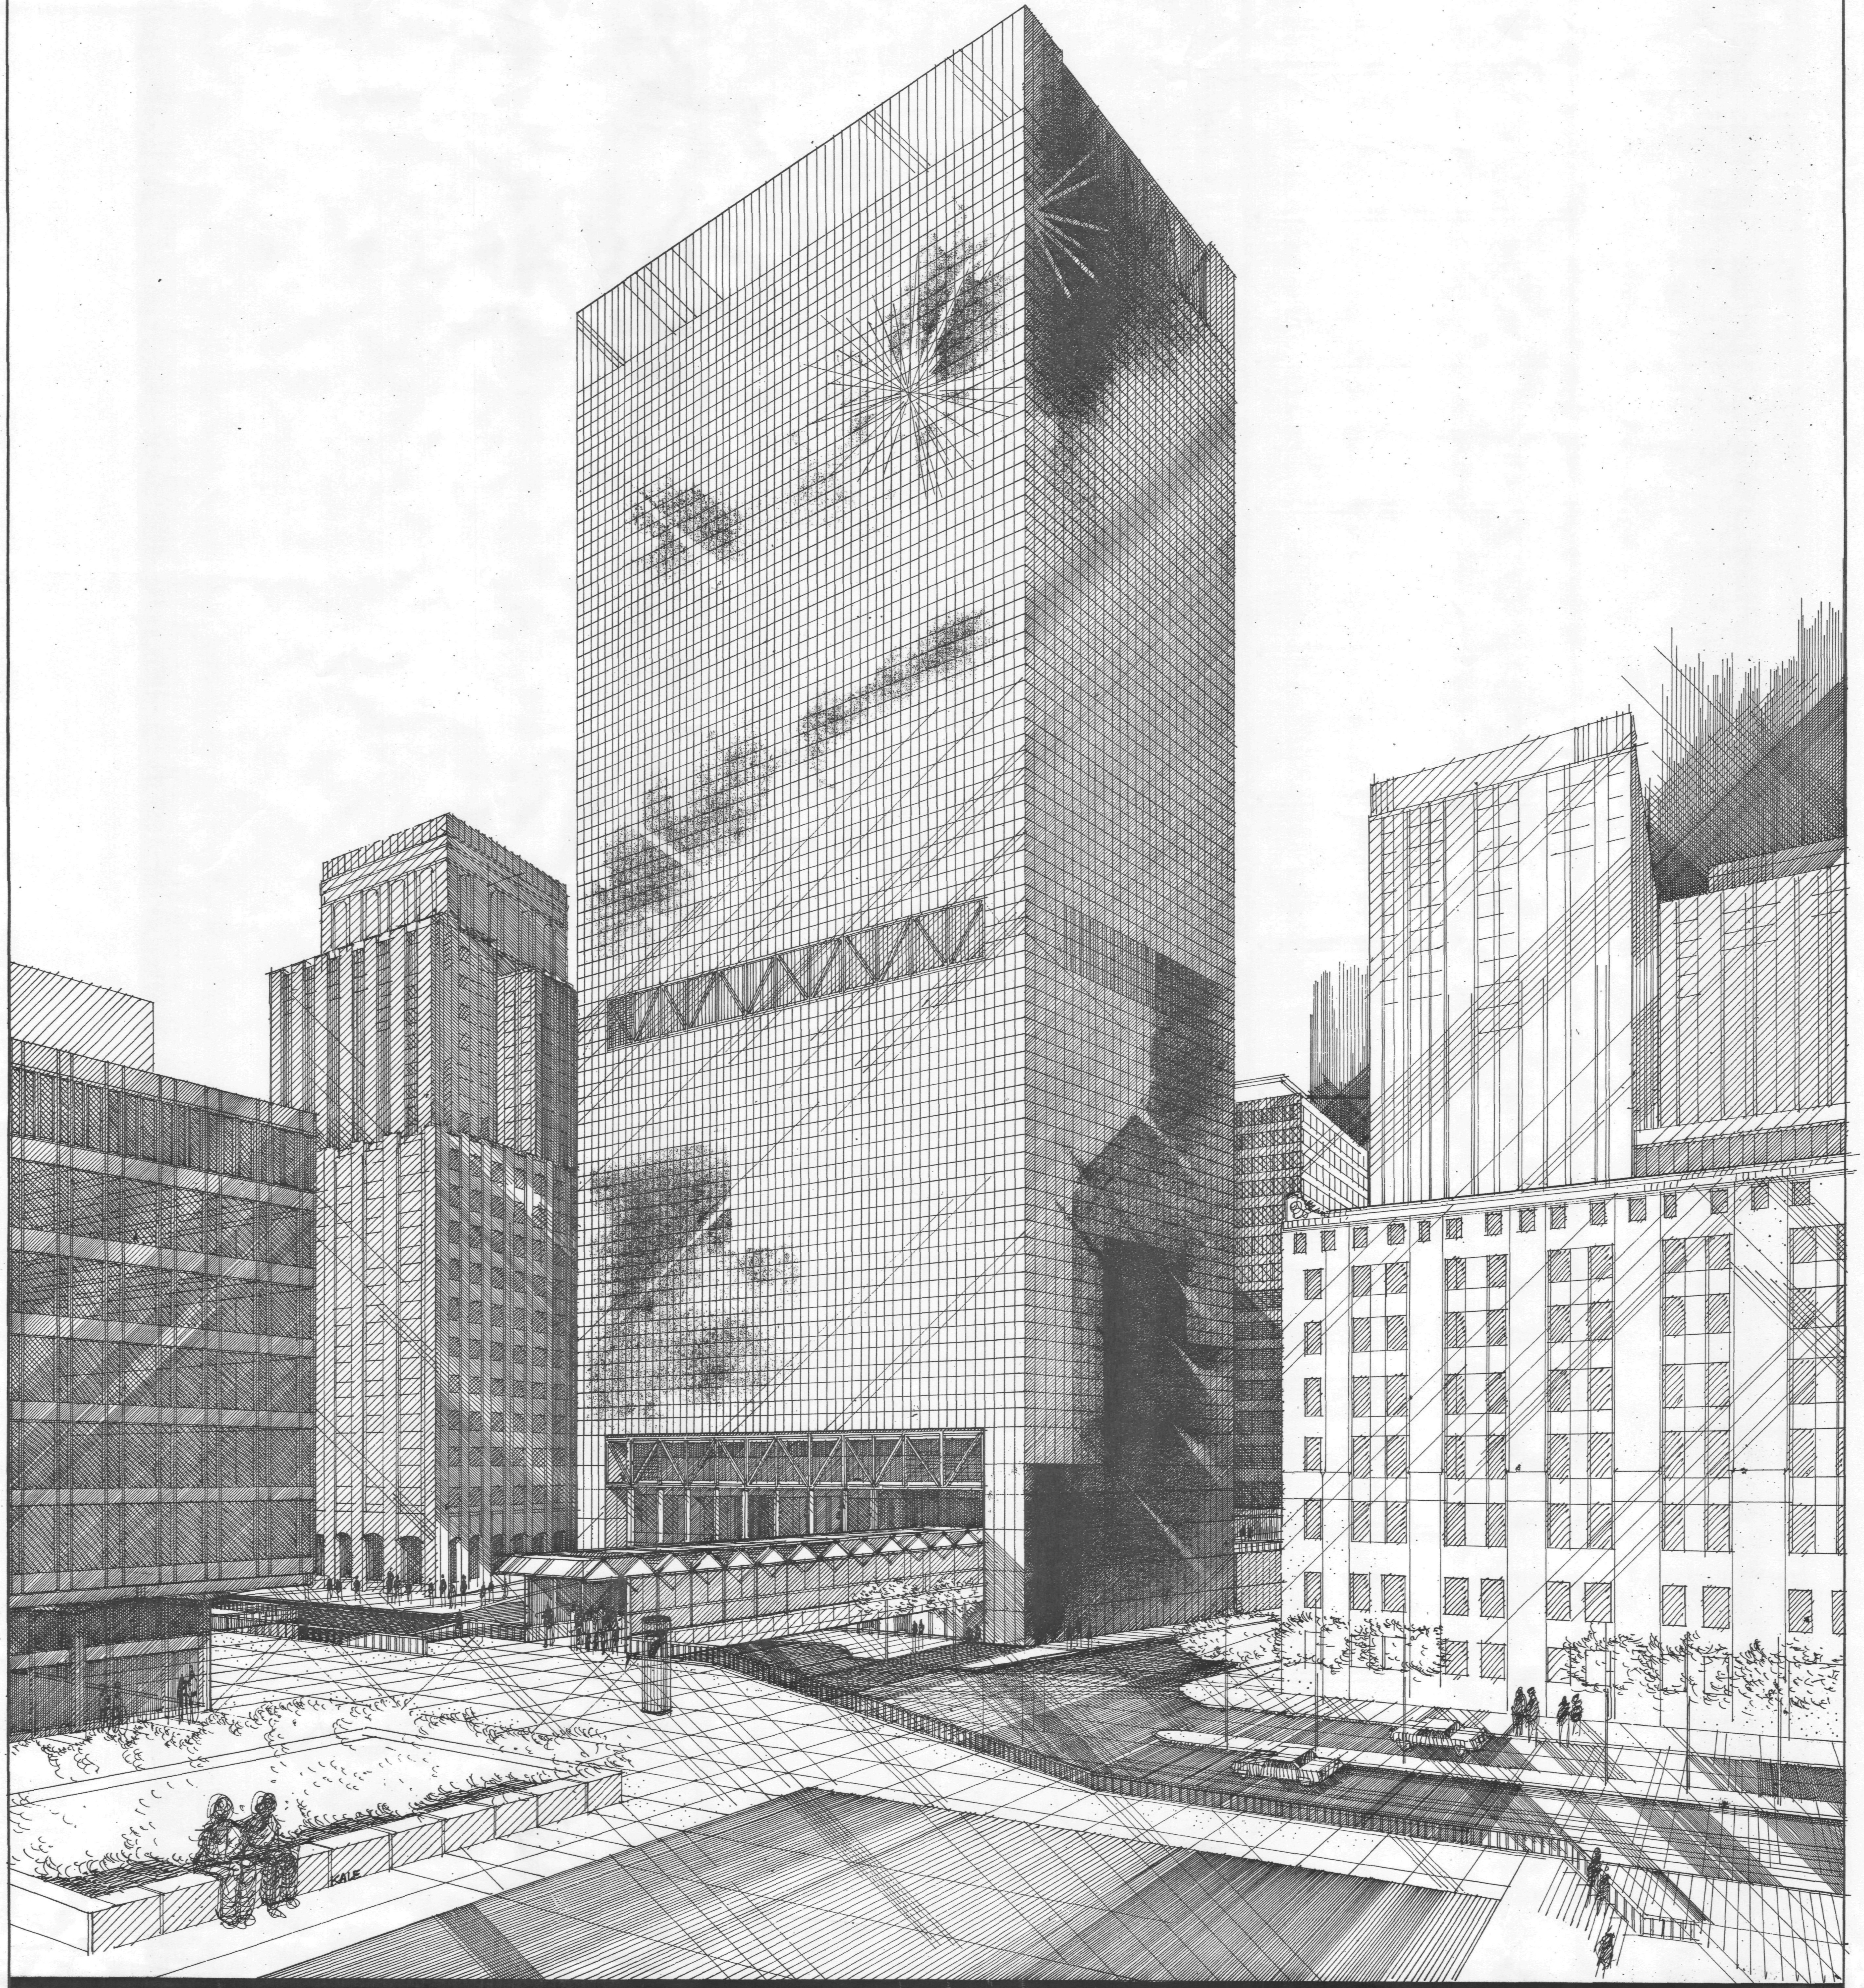

7 WORLD TRADE CENTER
NEW YORK NY

SILVERSTEIN PROPERTIES

EMERY ROTH SONS PC
ARCHITECTS NEW YORK

General View

DATE
MARCH 31, 1981

01

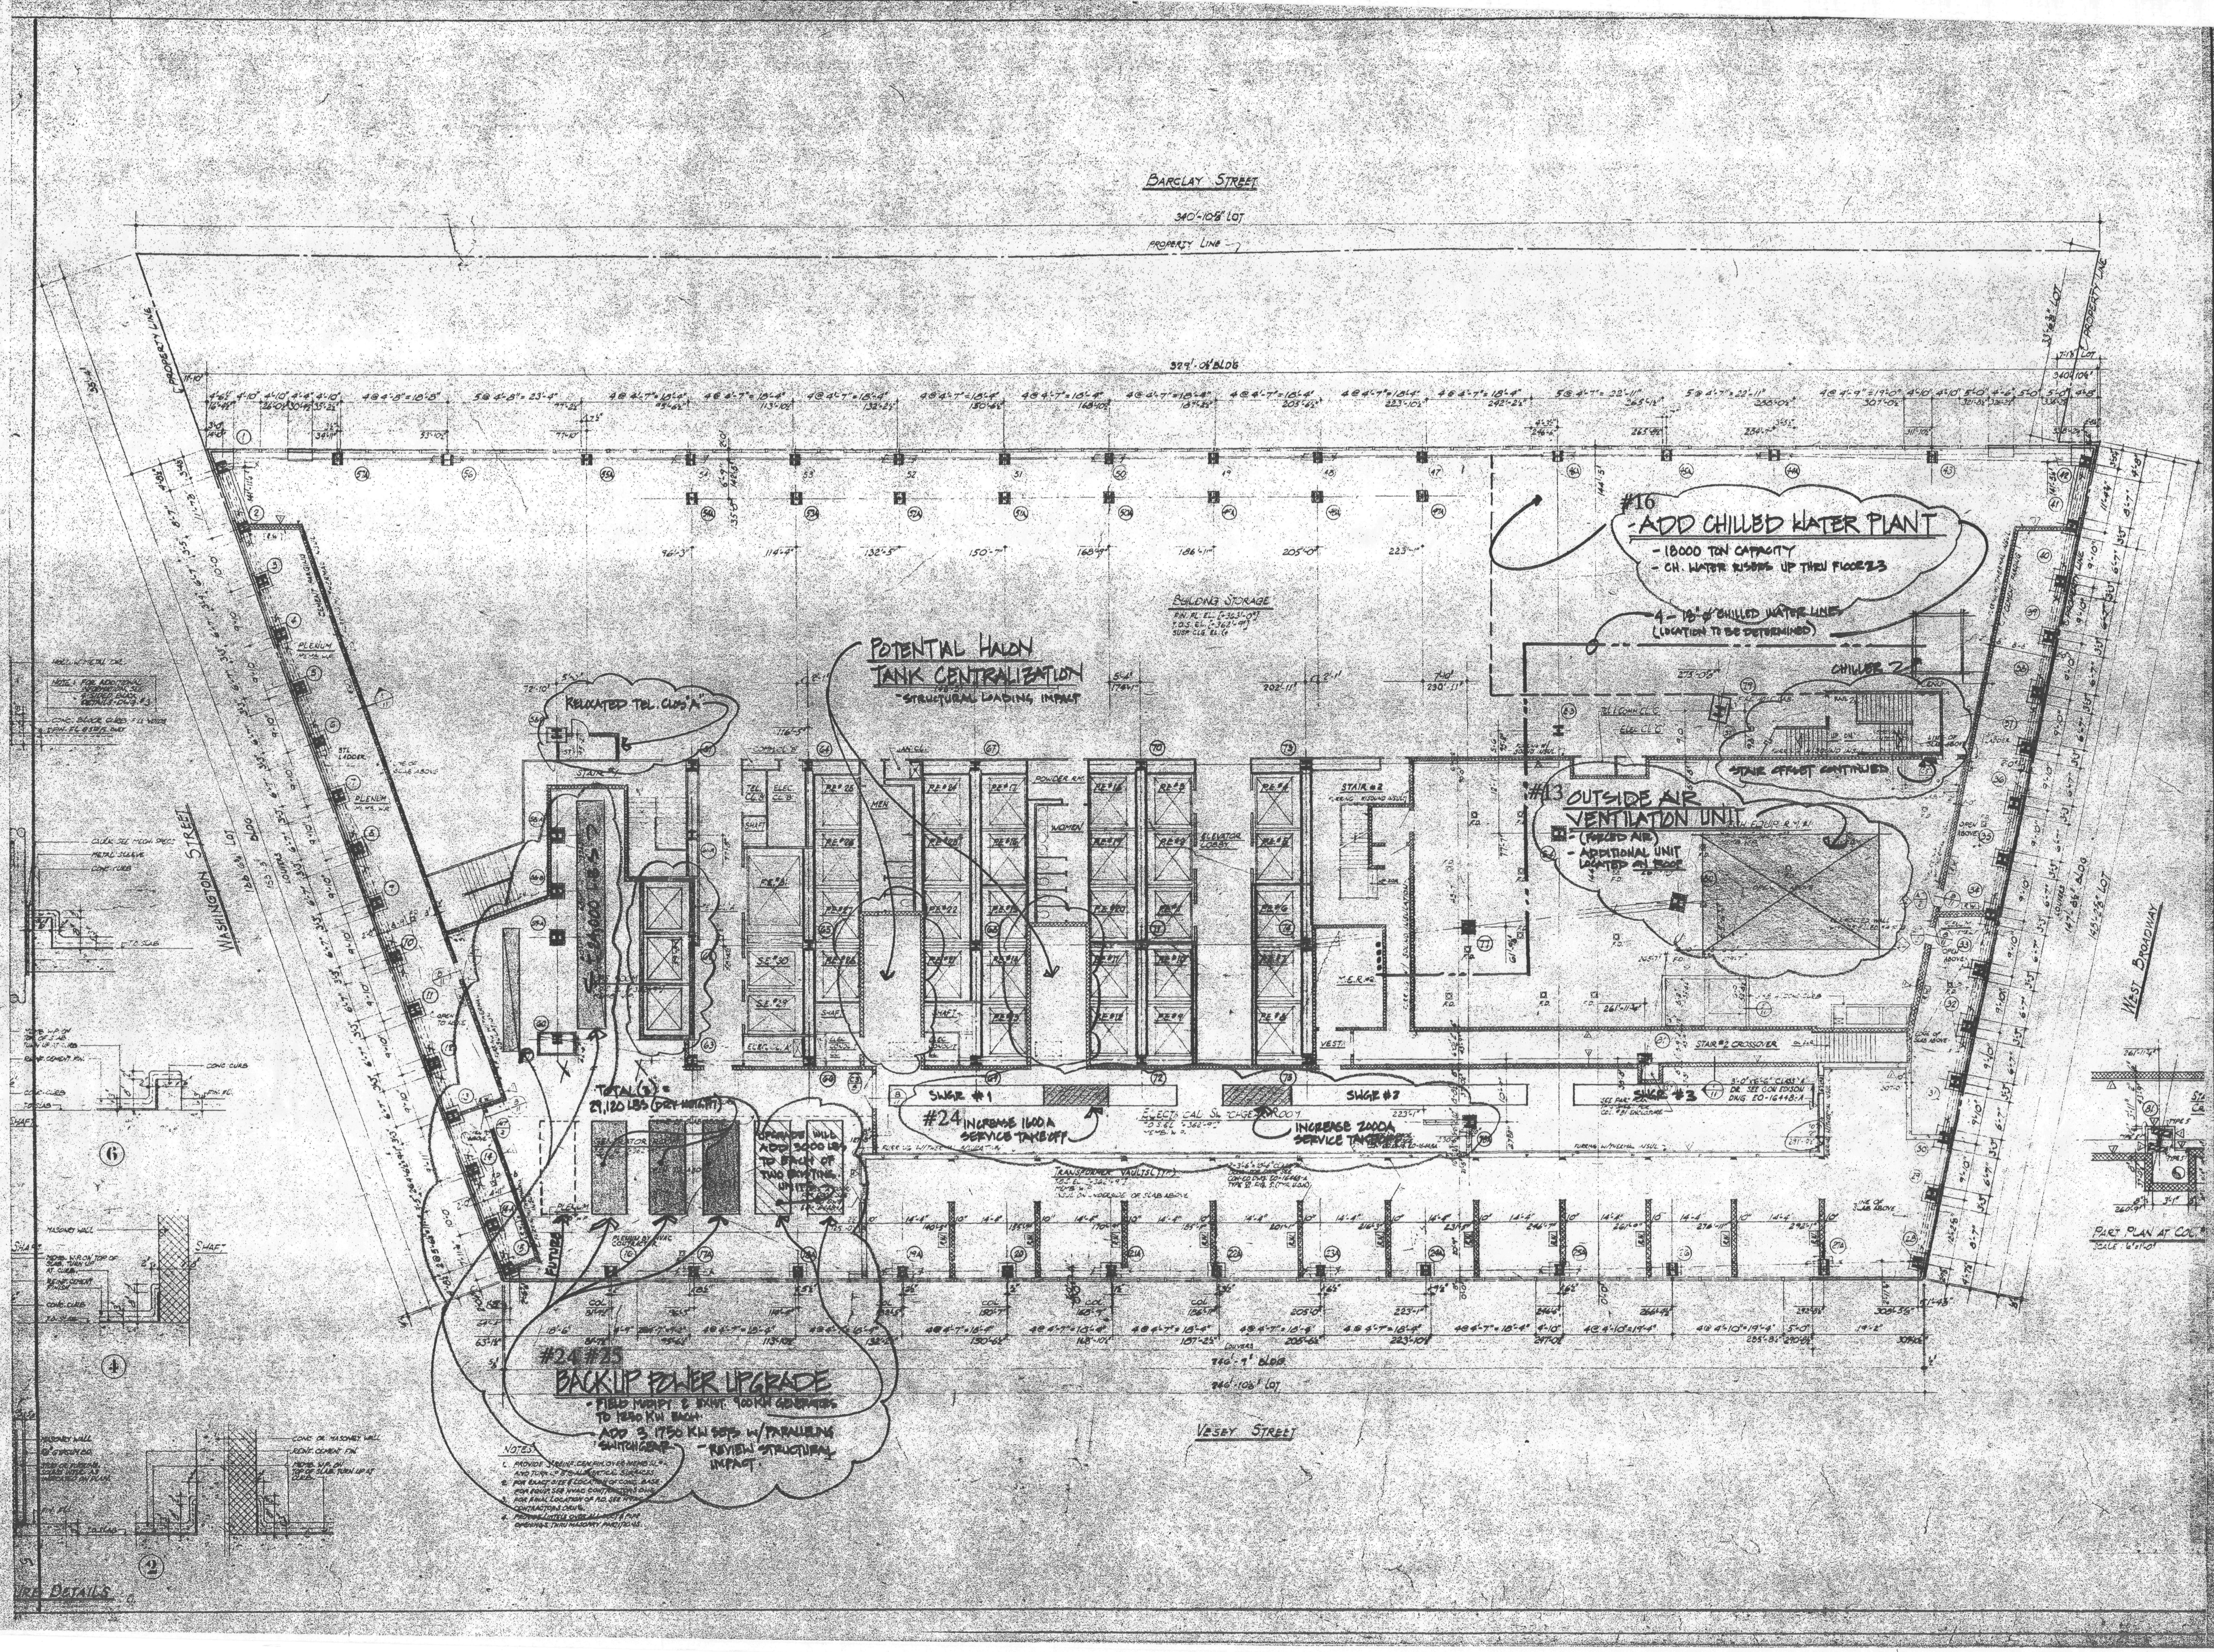

WTCI-3-SOM

DREXEL BURNHAM LAMBERT

KEY PLAN
7 WORLD TRADE CENTER

NOTES
1) SEE SK-9 & SK-10 FOR TYPICAL NOTES & MODIFICATIONS PERTAINING TO ALL FLOORS.
2) FINAL DIMENSIONS & LOCATIONS TO BE COORDINATED BY BASE BUILDING ARCHITECTS & ENGINEERS.
3) ALL SKETCHES ARE IN PROGRESS FOR PRELIMINARY INFORMATION ONLY.

© Skidmore, Owings & Merrill 1986

SOM
SKIDMORE, OWINGS & MERRILL
ARCHITECTS / ENGINEERS
220 East 42nd St., New York, N.Y. 10017

FLACK AND KURTZ
Mechanical / Electrical Engineers
475 Fifth Avenue, New York, N.Y. 10016

5TH FLOOR PLAN
5TH FLOOR(S) SHOWN
PRELIMINARY
BASE BUILDING MODIFICATIONS

Date: 15 JULY 86
Sheet No.: SK-5
Scale: ⅛"=1'-0"

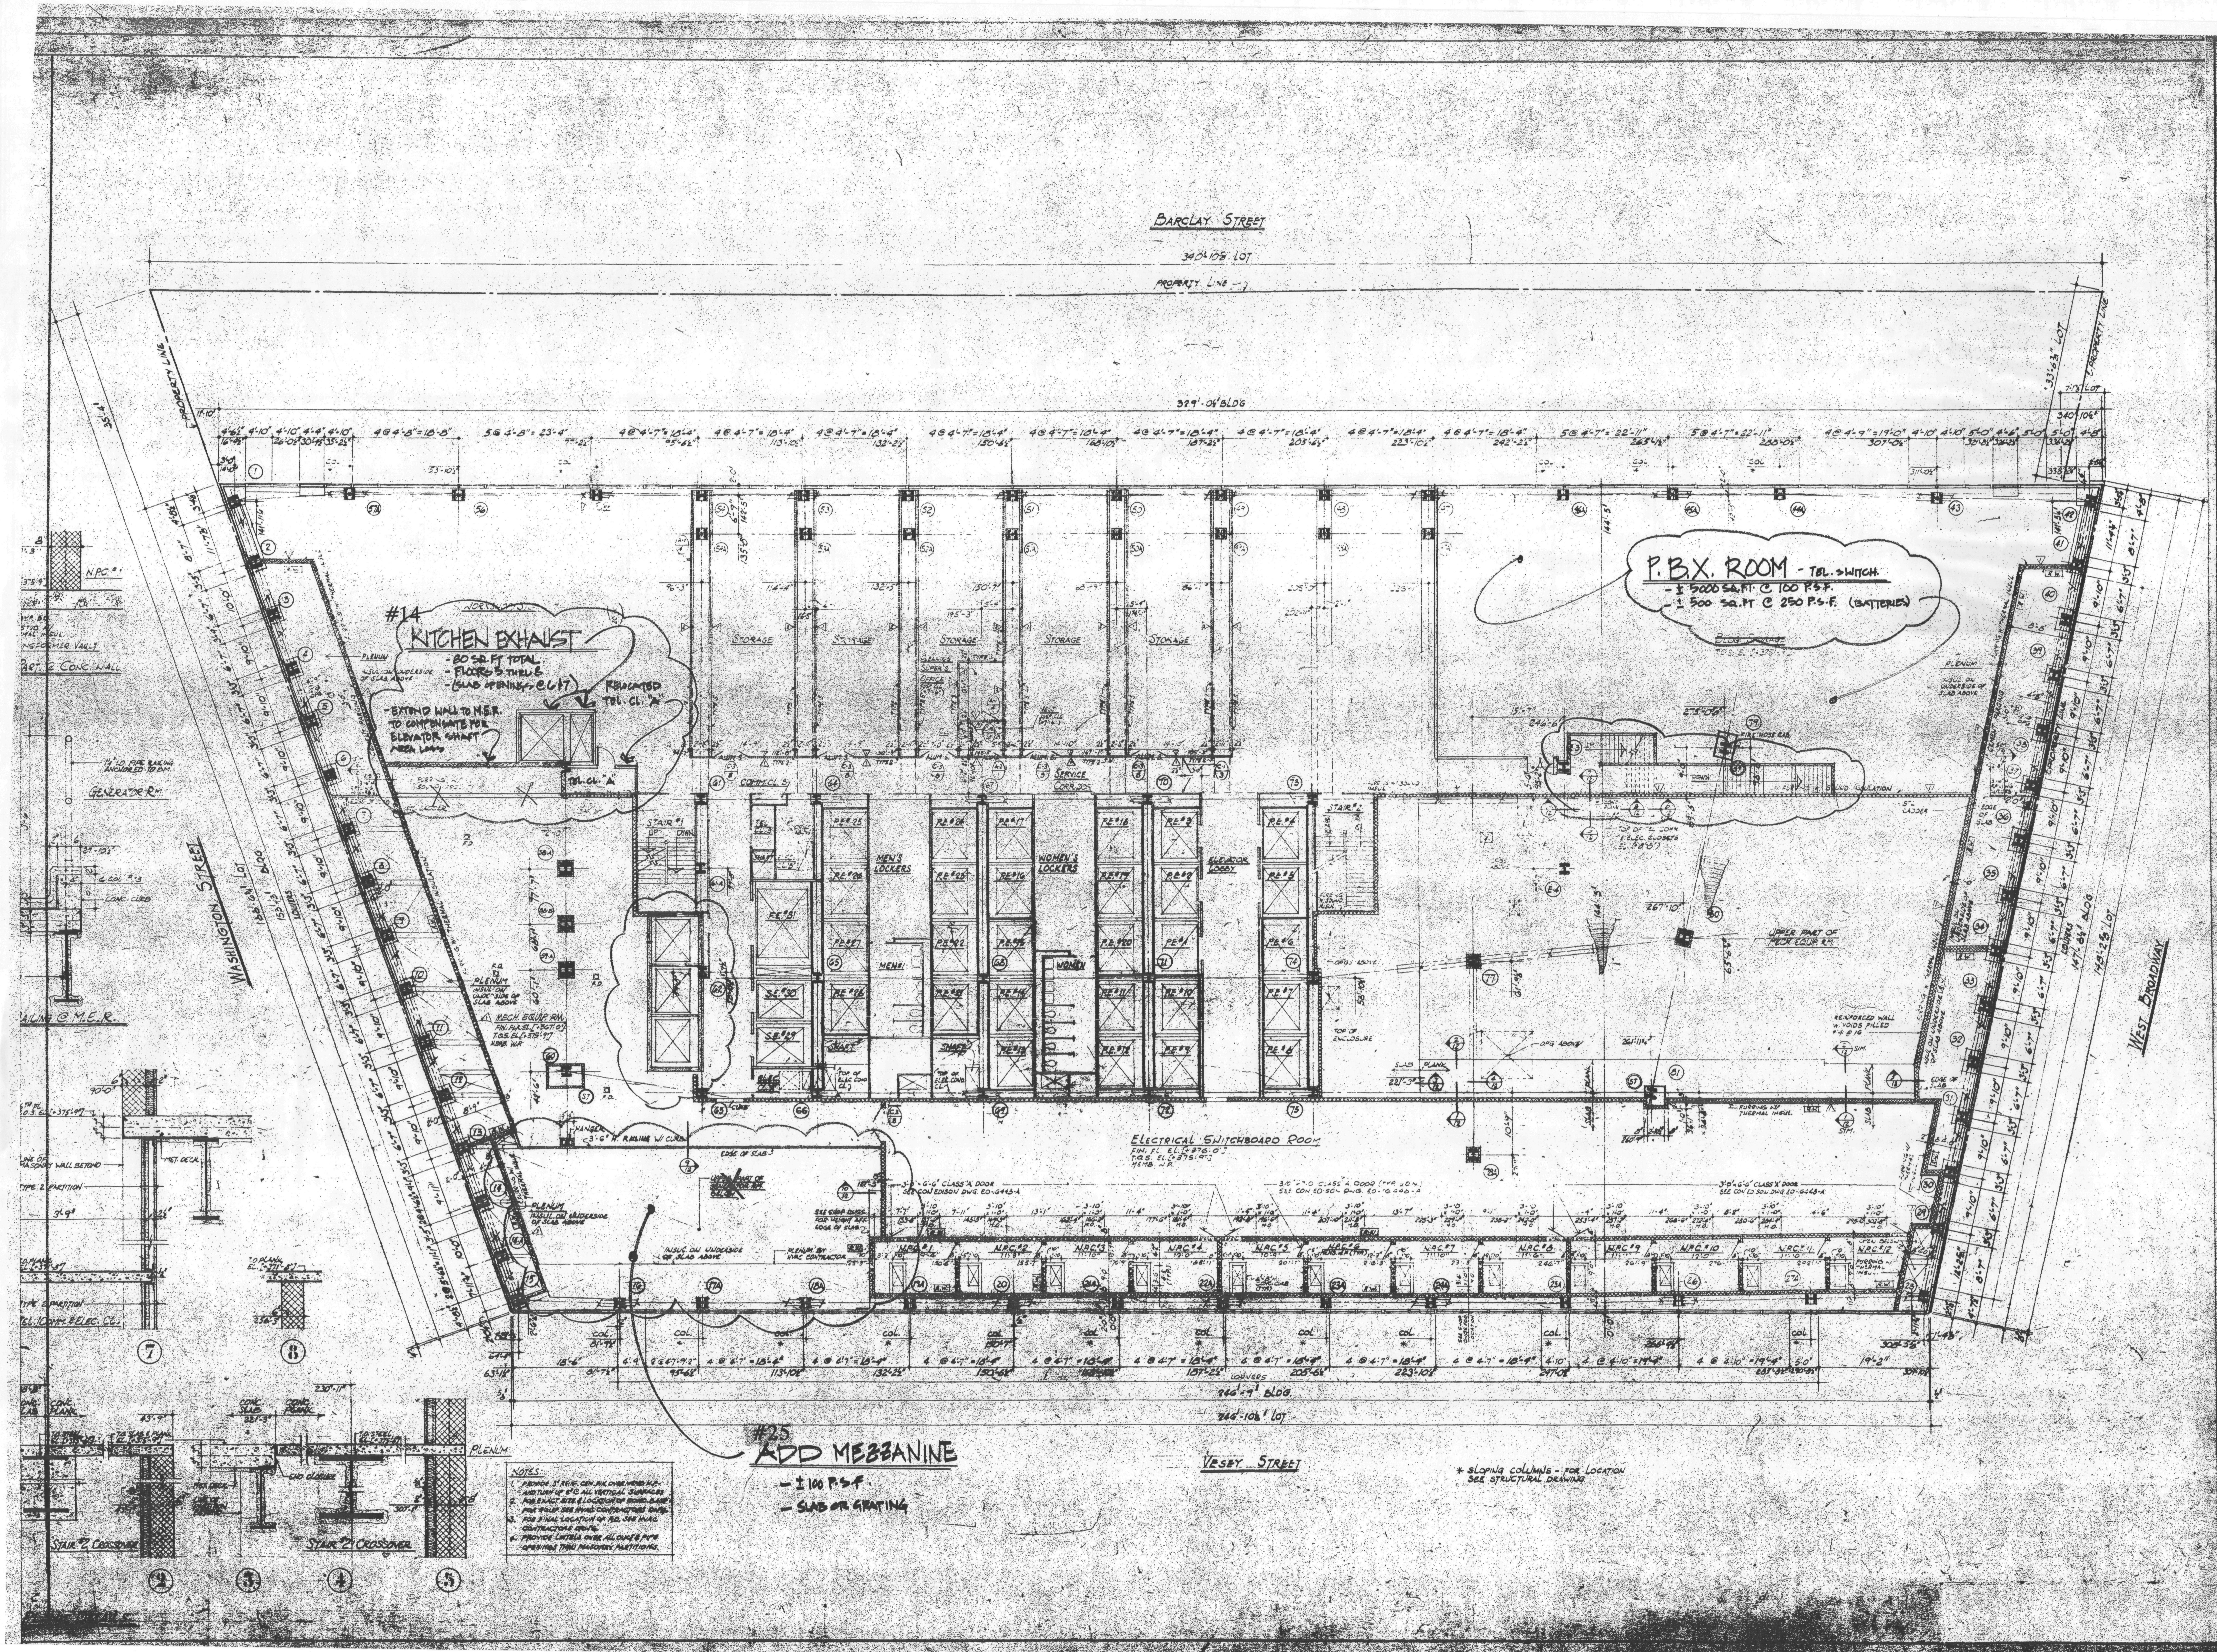

WTCI-3-SOM

DREXEL BURNHAM LAMBERT

KEY PLAN

7 WORLD TRADE CENTER

NOTES

1) SEE SK-9 & SK-10 FOR TYPICAL NOTES & MODIFICATIONS PERTAINING TO ALL FLOORS.

2) FINAL DIMENSIONS & LOCATIONS TO BE COORDINATED BY BASE BUILDING ARCHITECTS & ENGINEERS.

3) ALL SKETCHES ARE IN PROGRESS & FOR PRELIMINARY INFORMATION ONLY.

No.	Date	Revision

© Skidmore, Owings & Merrill 1986

SOM

SKIDMORE, OWINGS & MERRILL
ARCHITECTS / ENGINEERS
220 East 42nd St., New York, N.Y. 10017

FLACK AND KURTZ
Mechanical / Electrical Engineers
475 Fifth Avenue, New York, N.Y. 10016

6TH FLOOR PLAN
6TH FLOOR(S) SHOWN

PRELIMINARY
BASE BUILDING MODIFICATIONS

Date	Project No.
15 JULY 86	0072-000
P.C./Engr.	Sheet No.
Drawn by TW/AP	SK-6
Scale 1/16"=1'-0"	

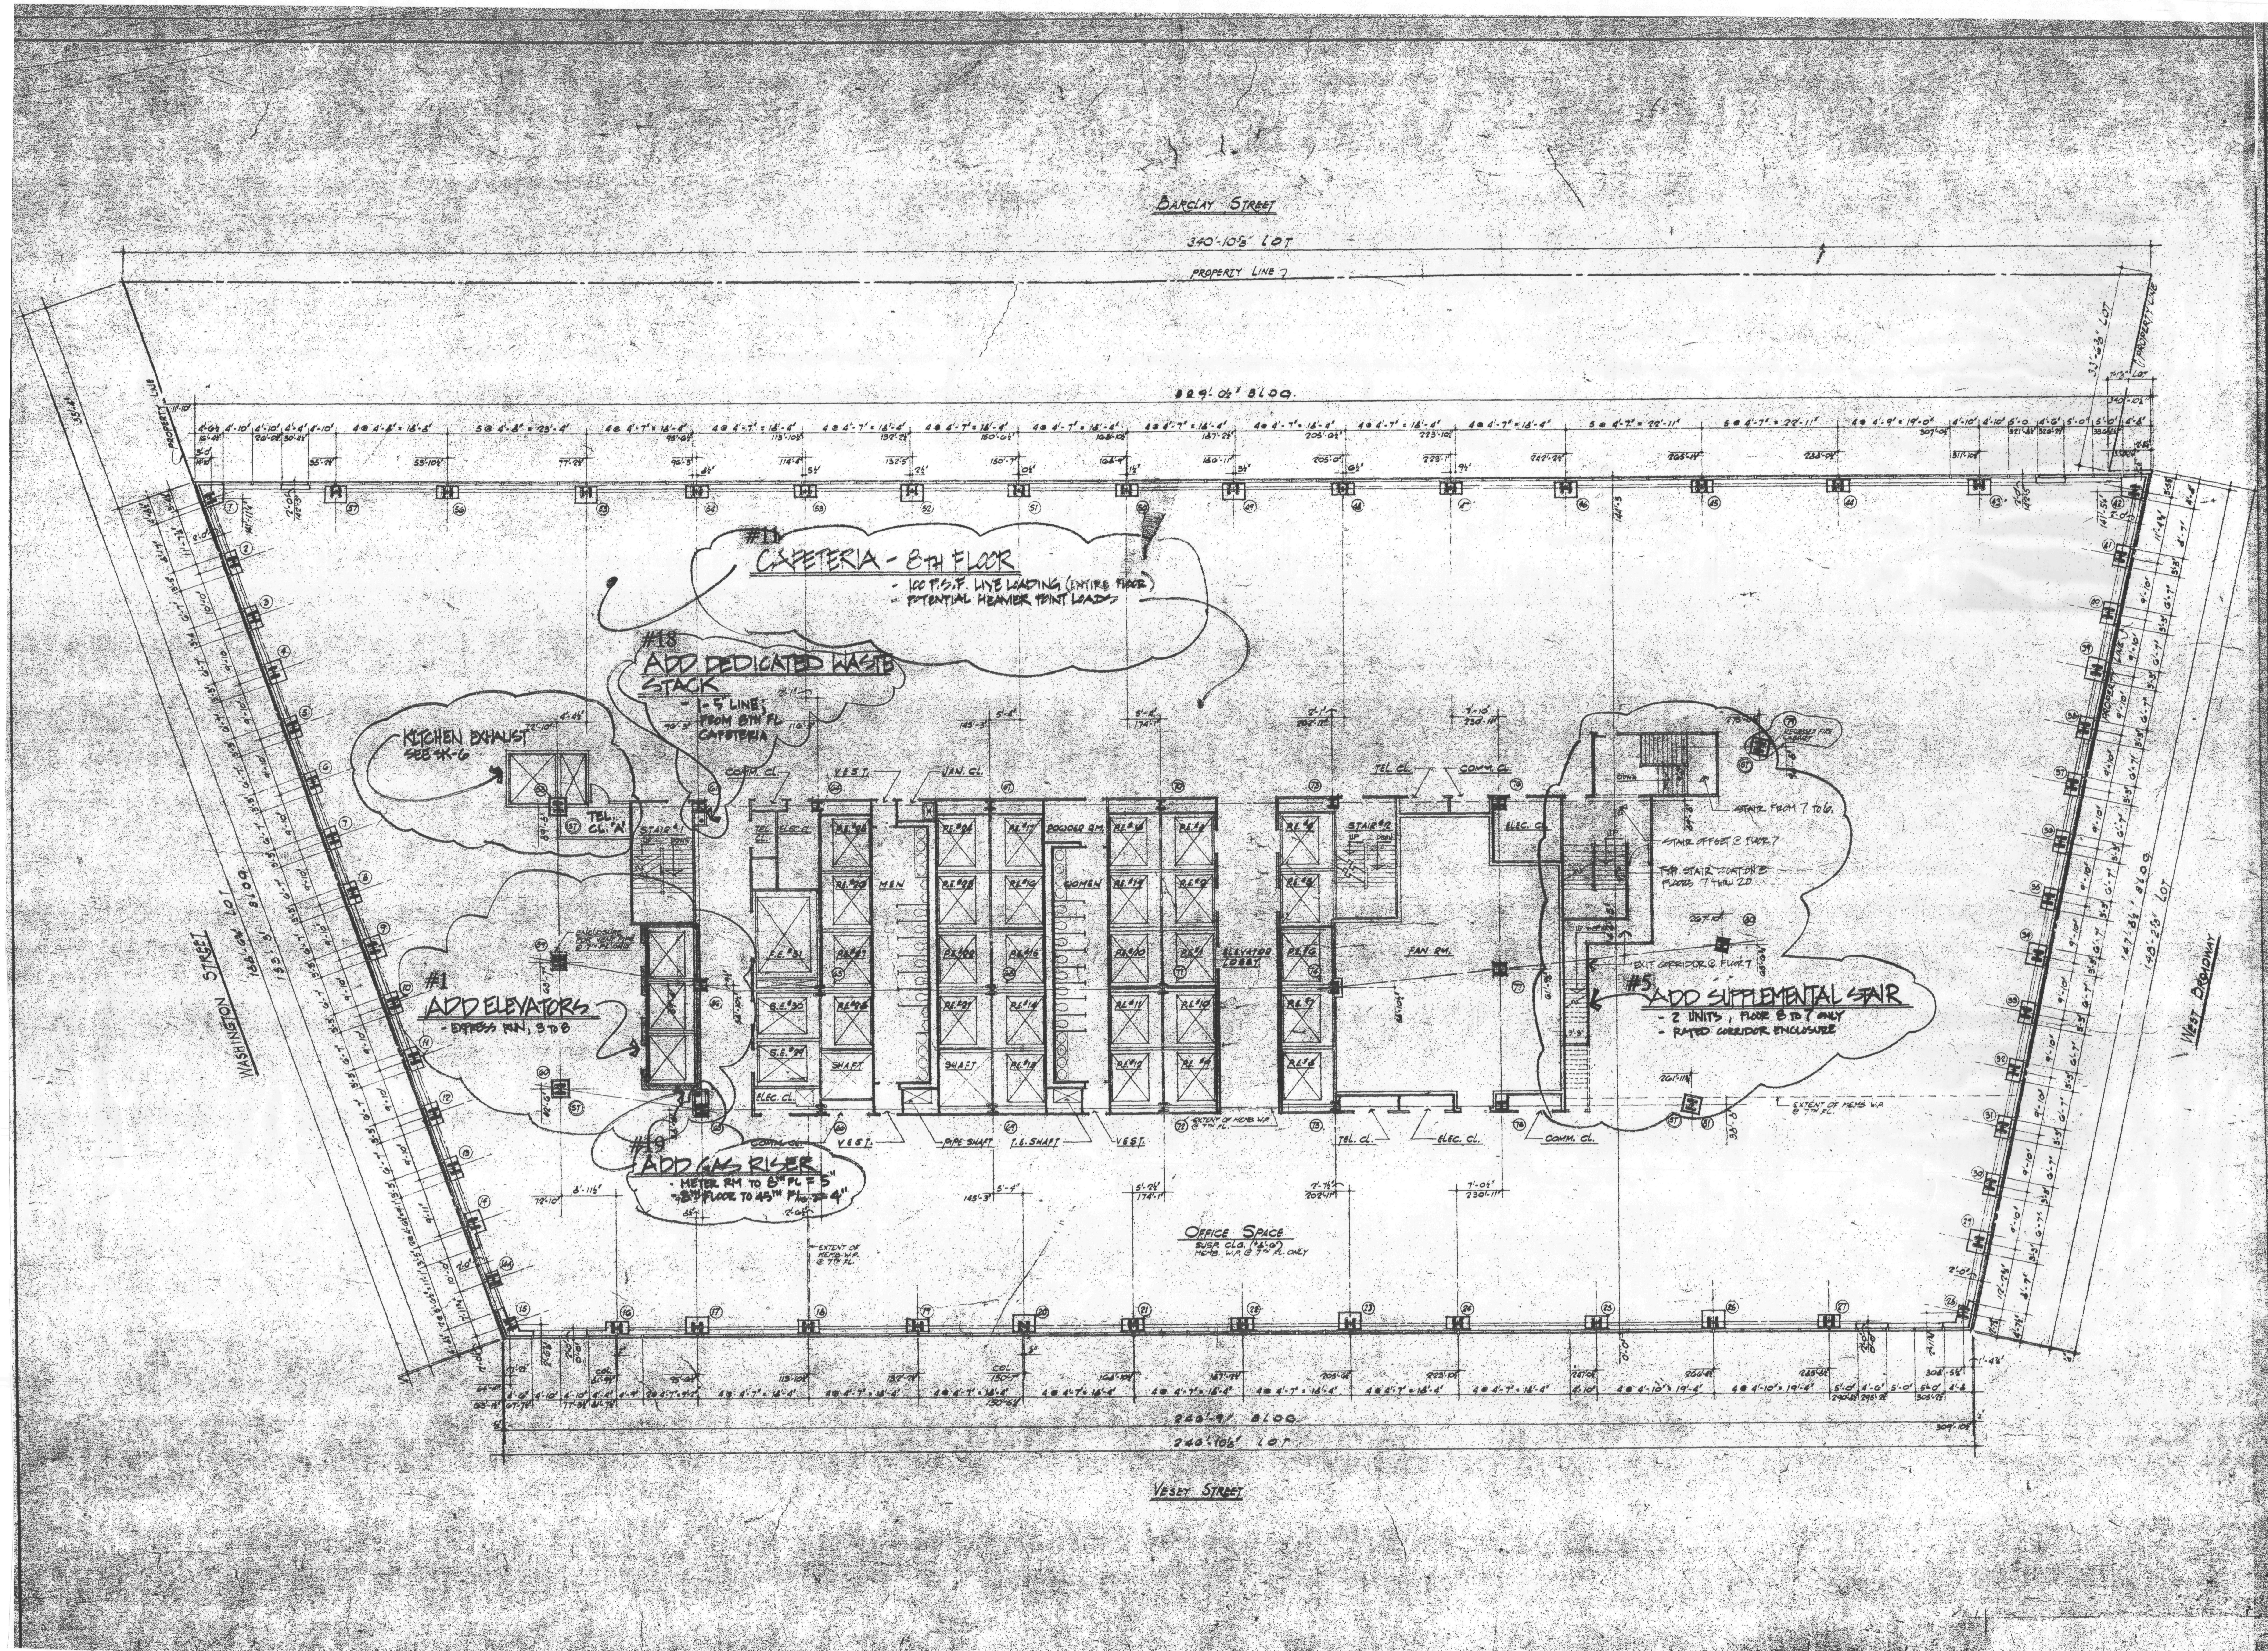

WTCI-3-SOM

DREXEL BURNHAM LAMBERT

KEY PLAN

7 WORLD TRADE CENTER

NOTES

1) SEE SK-9 & SK-10 FOR TYPICAL NOTES & MODIFICATIONS PERTAINING TO ALL FLOORS.
2) FINAL DIMENSIONS & LOCATIONS TO BE COORDINATED BY BASE BUILDING ARCHITECTS & ENGINEERS
3) ALL SKETCHES ARE IN PROGRESS & FOR PRELIMINARY INFORMATION ONLY

No.	Date	Revision

© Skidmore, Owings & Merrill 1986

SOM

SKIDMORE, OWINGS & MERRILL
ARCHITECTS / ENGINEERS
220 East 42nd St. New York, N.Y. 10017

FLACK AND KURTZ
Mechanical / Electrical Engineers
475 Fifth Avenue, New York, N.Y. 10016

7TH-13TH FLOOR PLAN
7TH and 8TH FLOOR(S) SHOWN

PRELIMINARY

BASE BUILDING MODIFICATIONS

Date: 15 July 86
Sheet No.: SK-7

WTCI-3-SOM

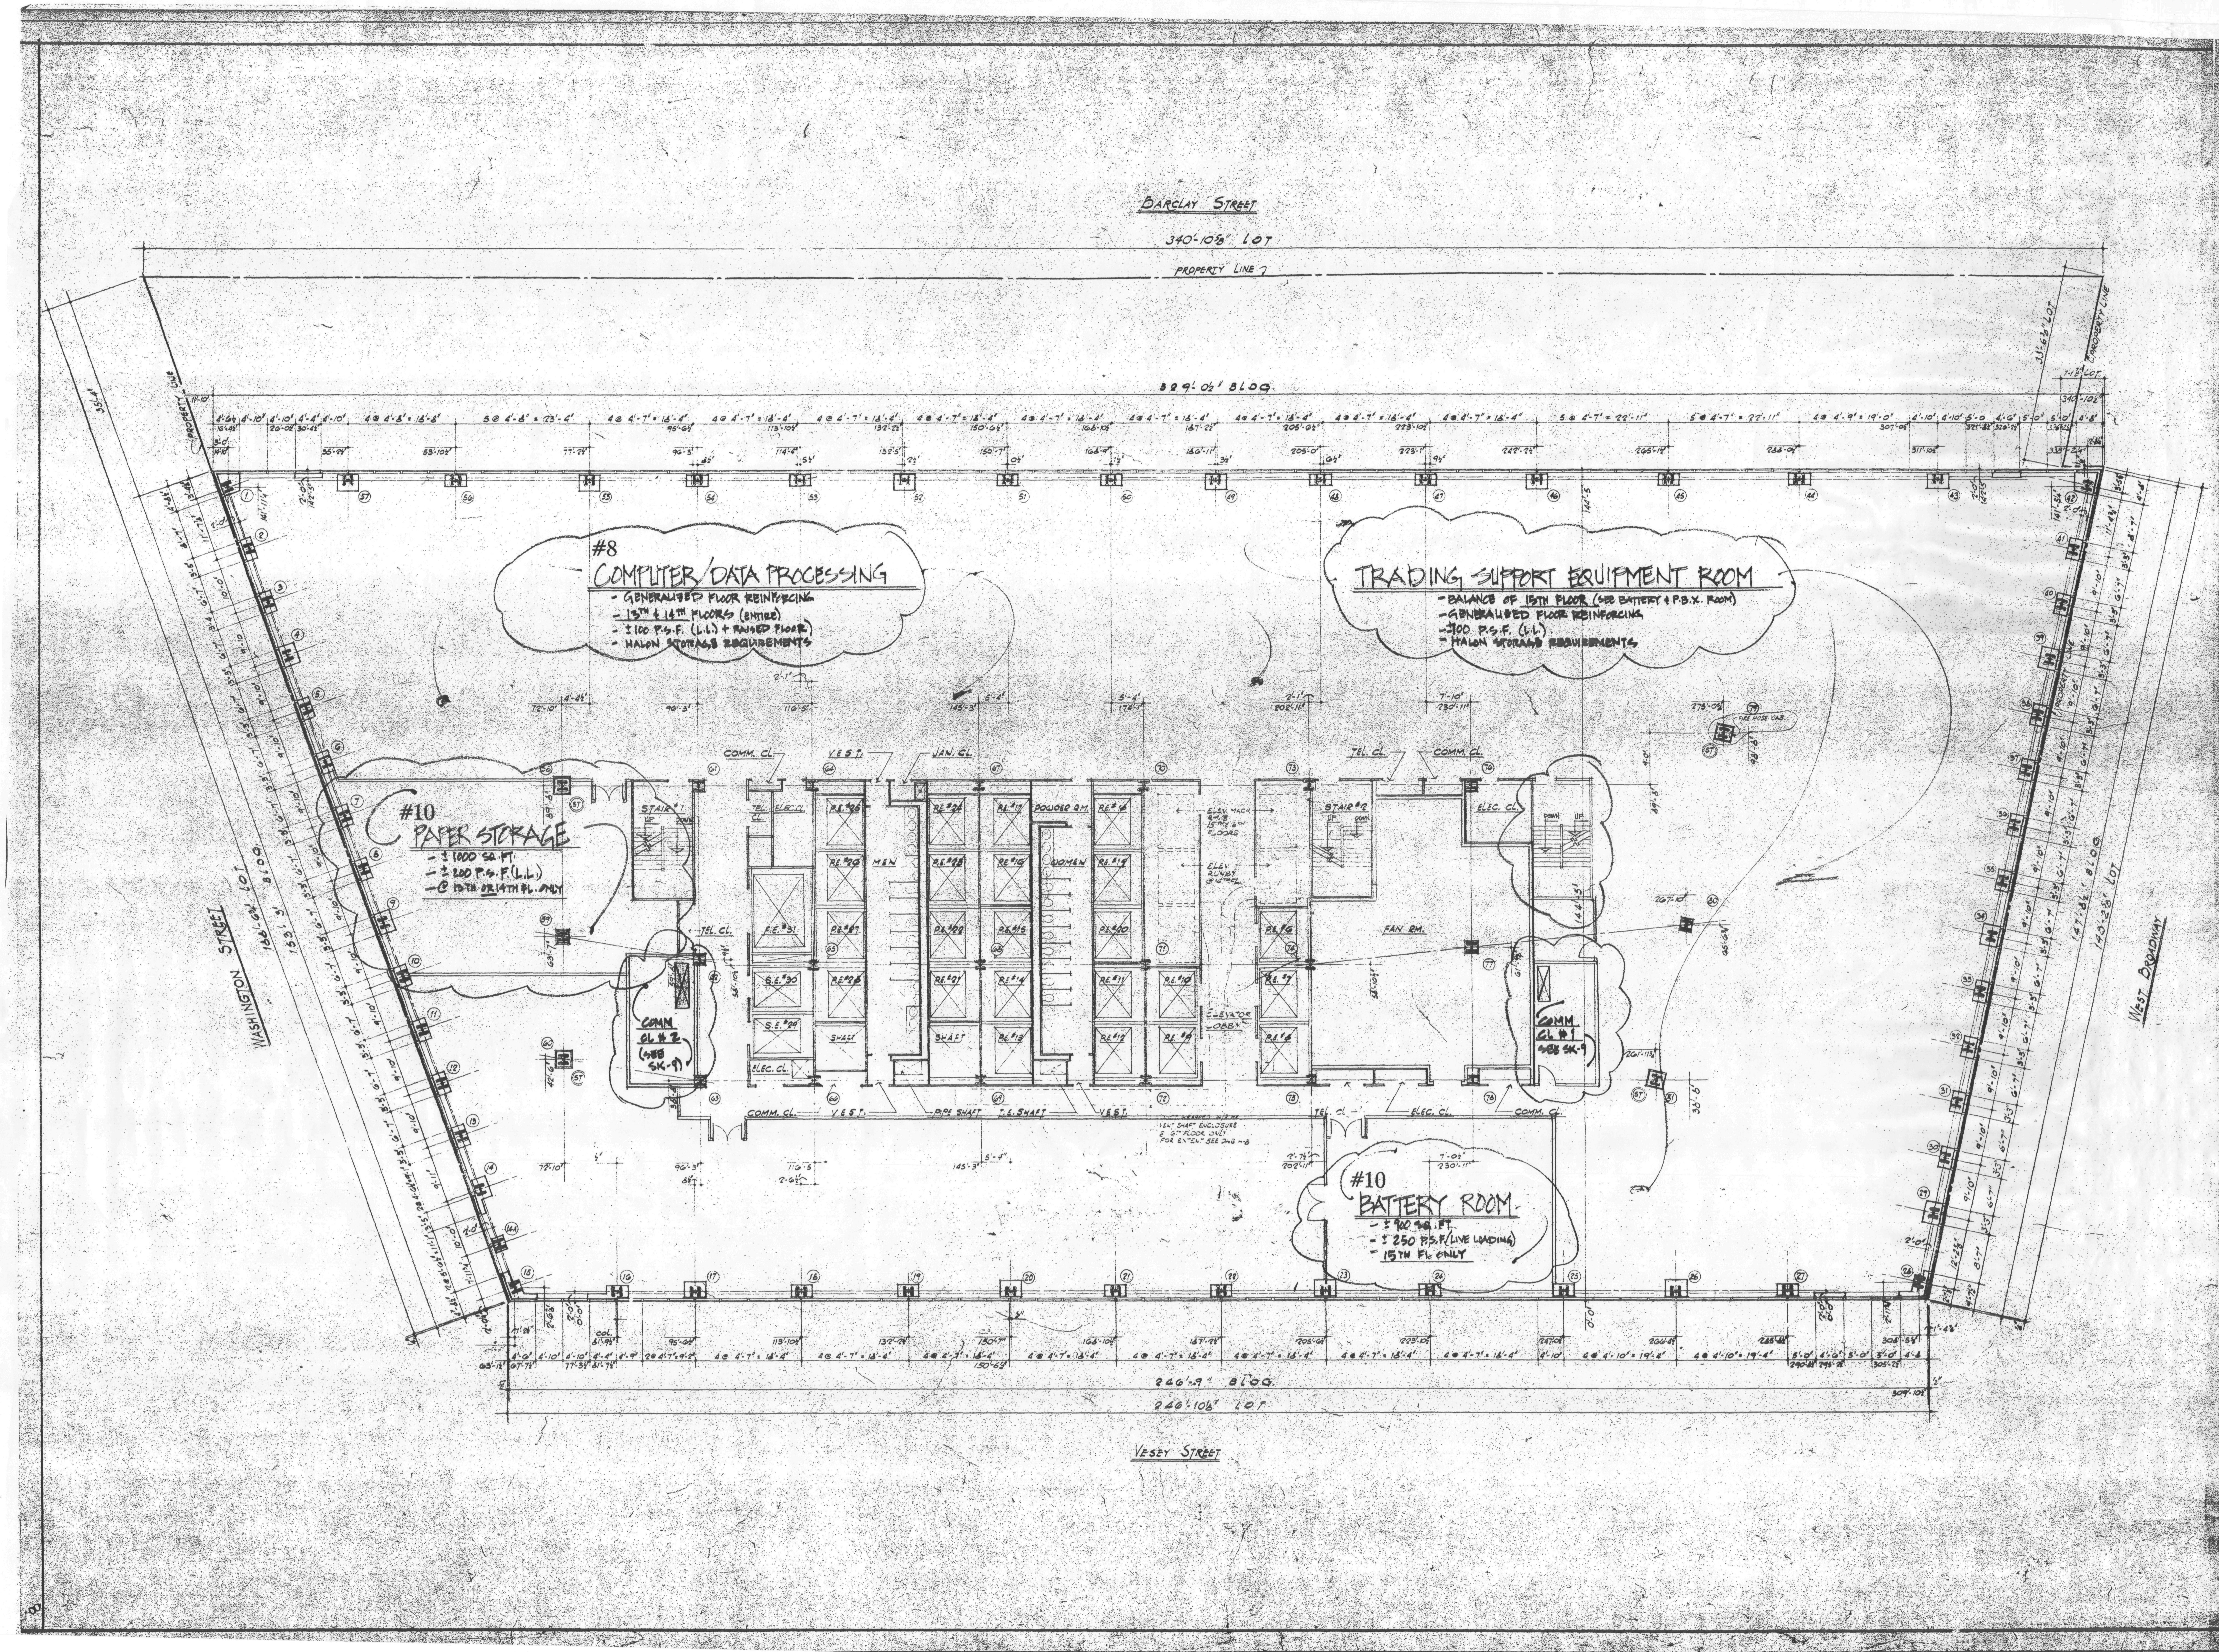

DREXEL BURNHAM LAMBERT

KEY PLAN

7 WORLD TRADE CENTER

NOTES

1) SEE SK-9 & SK-10 FOR TYPICAL NOTES & MODIFICATIONS PERTAINING TO ALL FLOORS.

2) FINAL DIMENSIONS & LOCATIONS TO BE COORDINATED BY BASE BUILDING ARCHITECTS & ENGINEERS.

3) ALL SKETCHES ARE IN PROGRESS & FOR PRELIMINARY INFORMATION ONLY.

No. Date Revision

© Skidmore, Owings & Merrill 1986

SOM

SKIDMORE, OWINGS & MERRILL
ARCHITECTS / ENGINEERS
220 East 42nd St., New York, N.Y. 10017

FLACK AND KURTZ
Mechanical / Electrical Engineers
475 Fifth Avenue, New York, N.Y. 10016

14TH-16TH FLOOR PLAN
13TH-15TH FLOOR(S) SHOWN

PRELIMINARY

BASE BUILDING MODIFICATIONS

Date: 15 July 86
Project No. 6072-000
Drawn by: TW/AP
Sheet No. SK-8
Scale: ⅛" = 1'-0"

WTCI-3-SOM

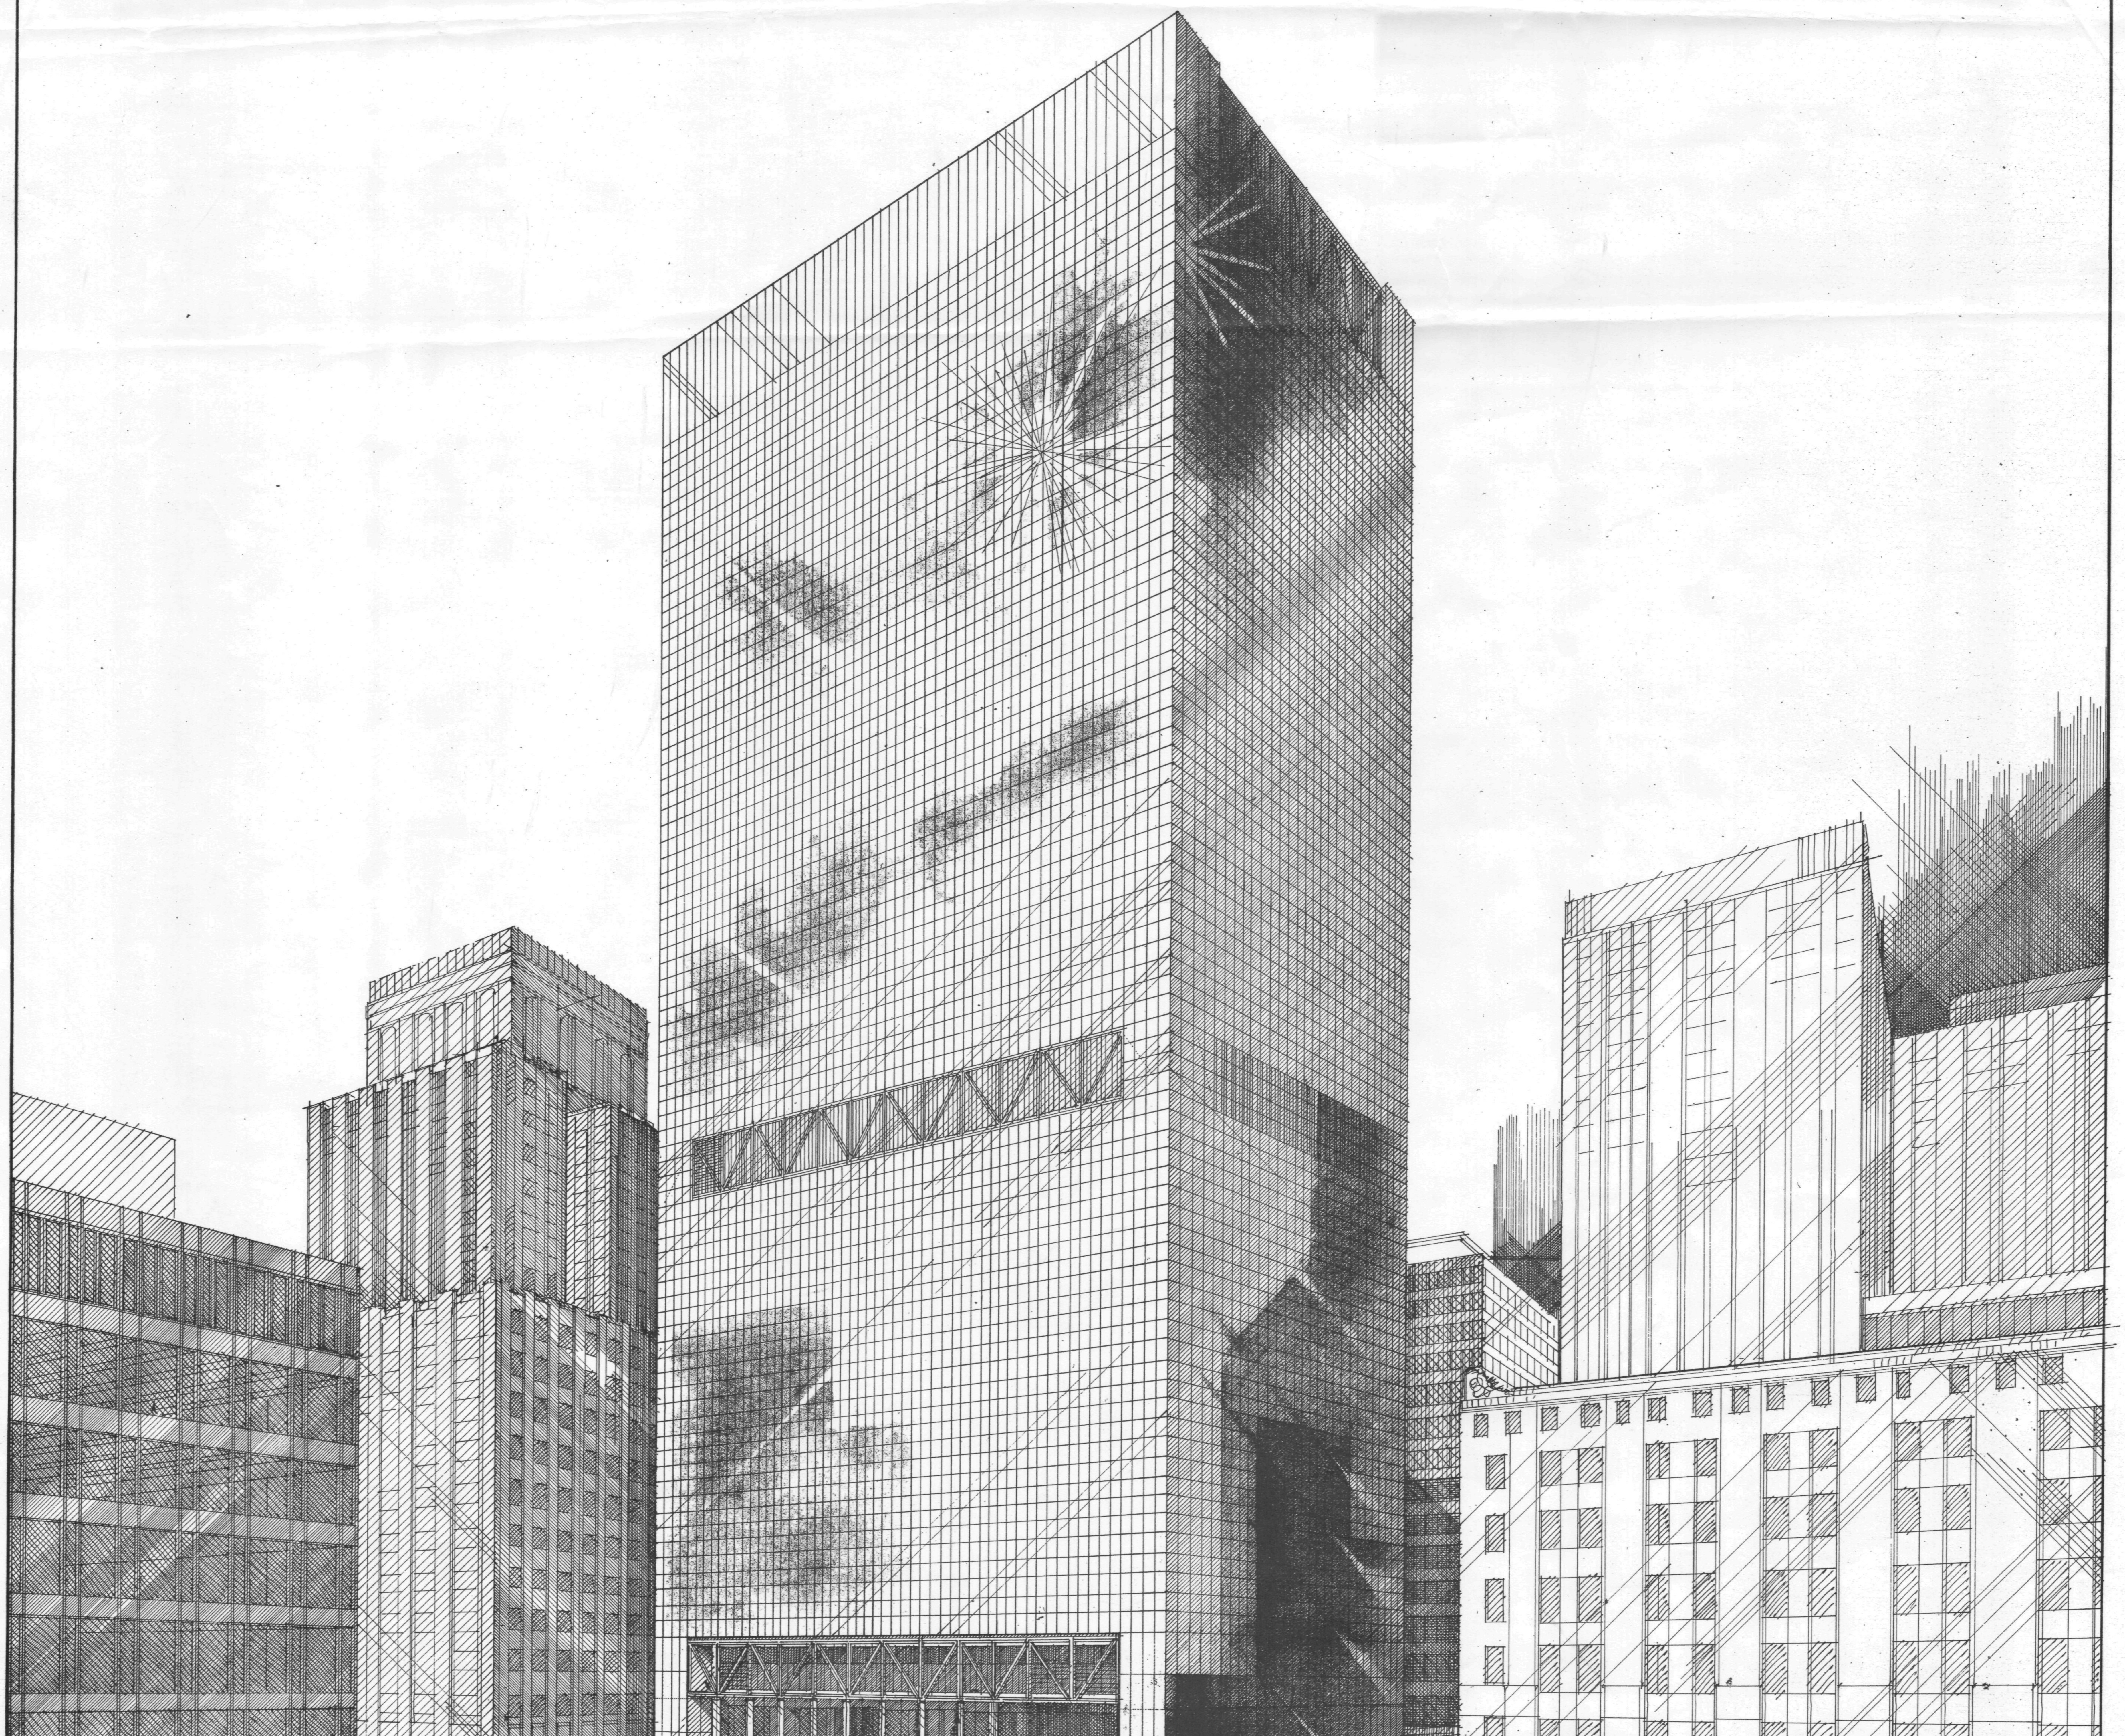

7 WORLD TRADE CENTER

NEW YORK N Y

SILVERSTEIN PROPERTIES

EMERY ROTH SONS PC
ARCHITECTS NEW YORK

General View

DATE
MARCH 31, 1981

01

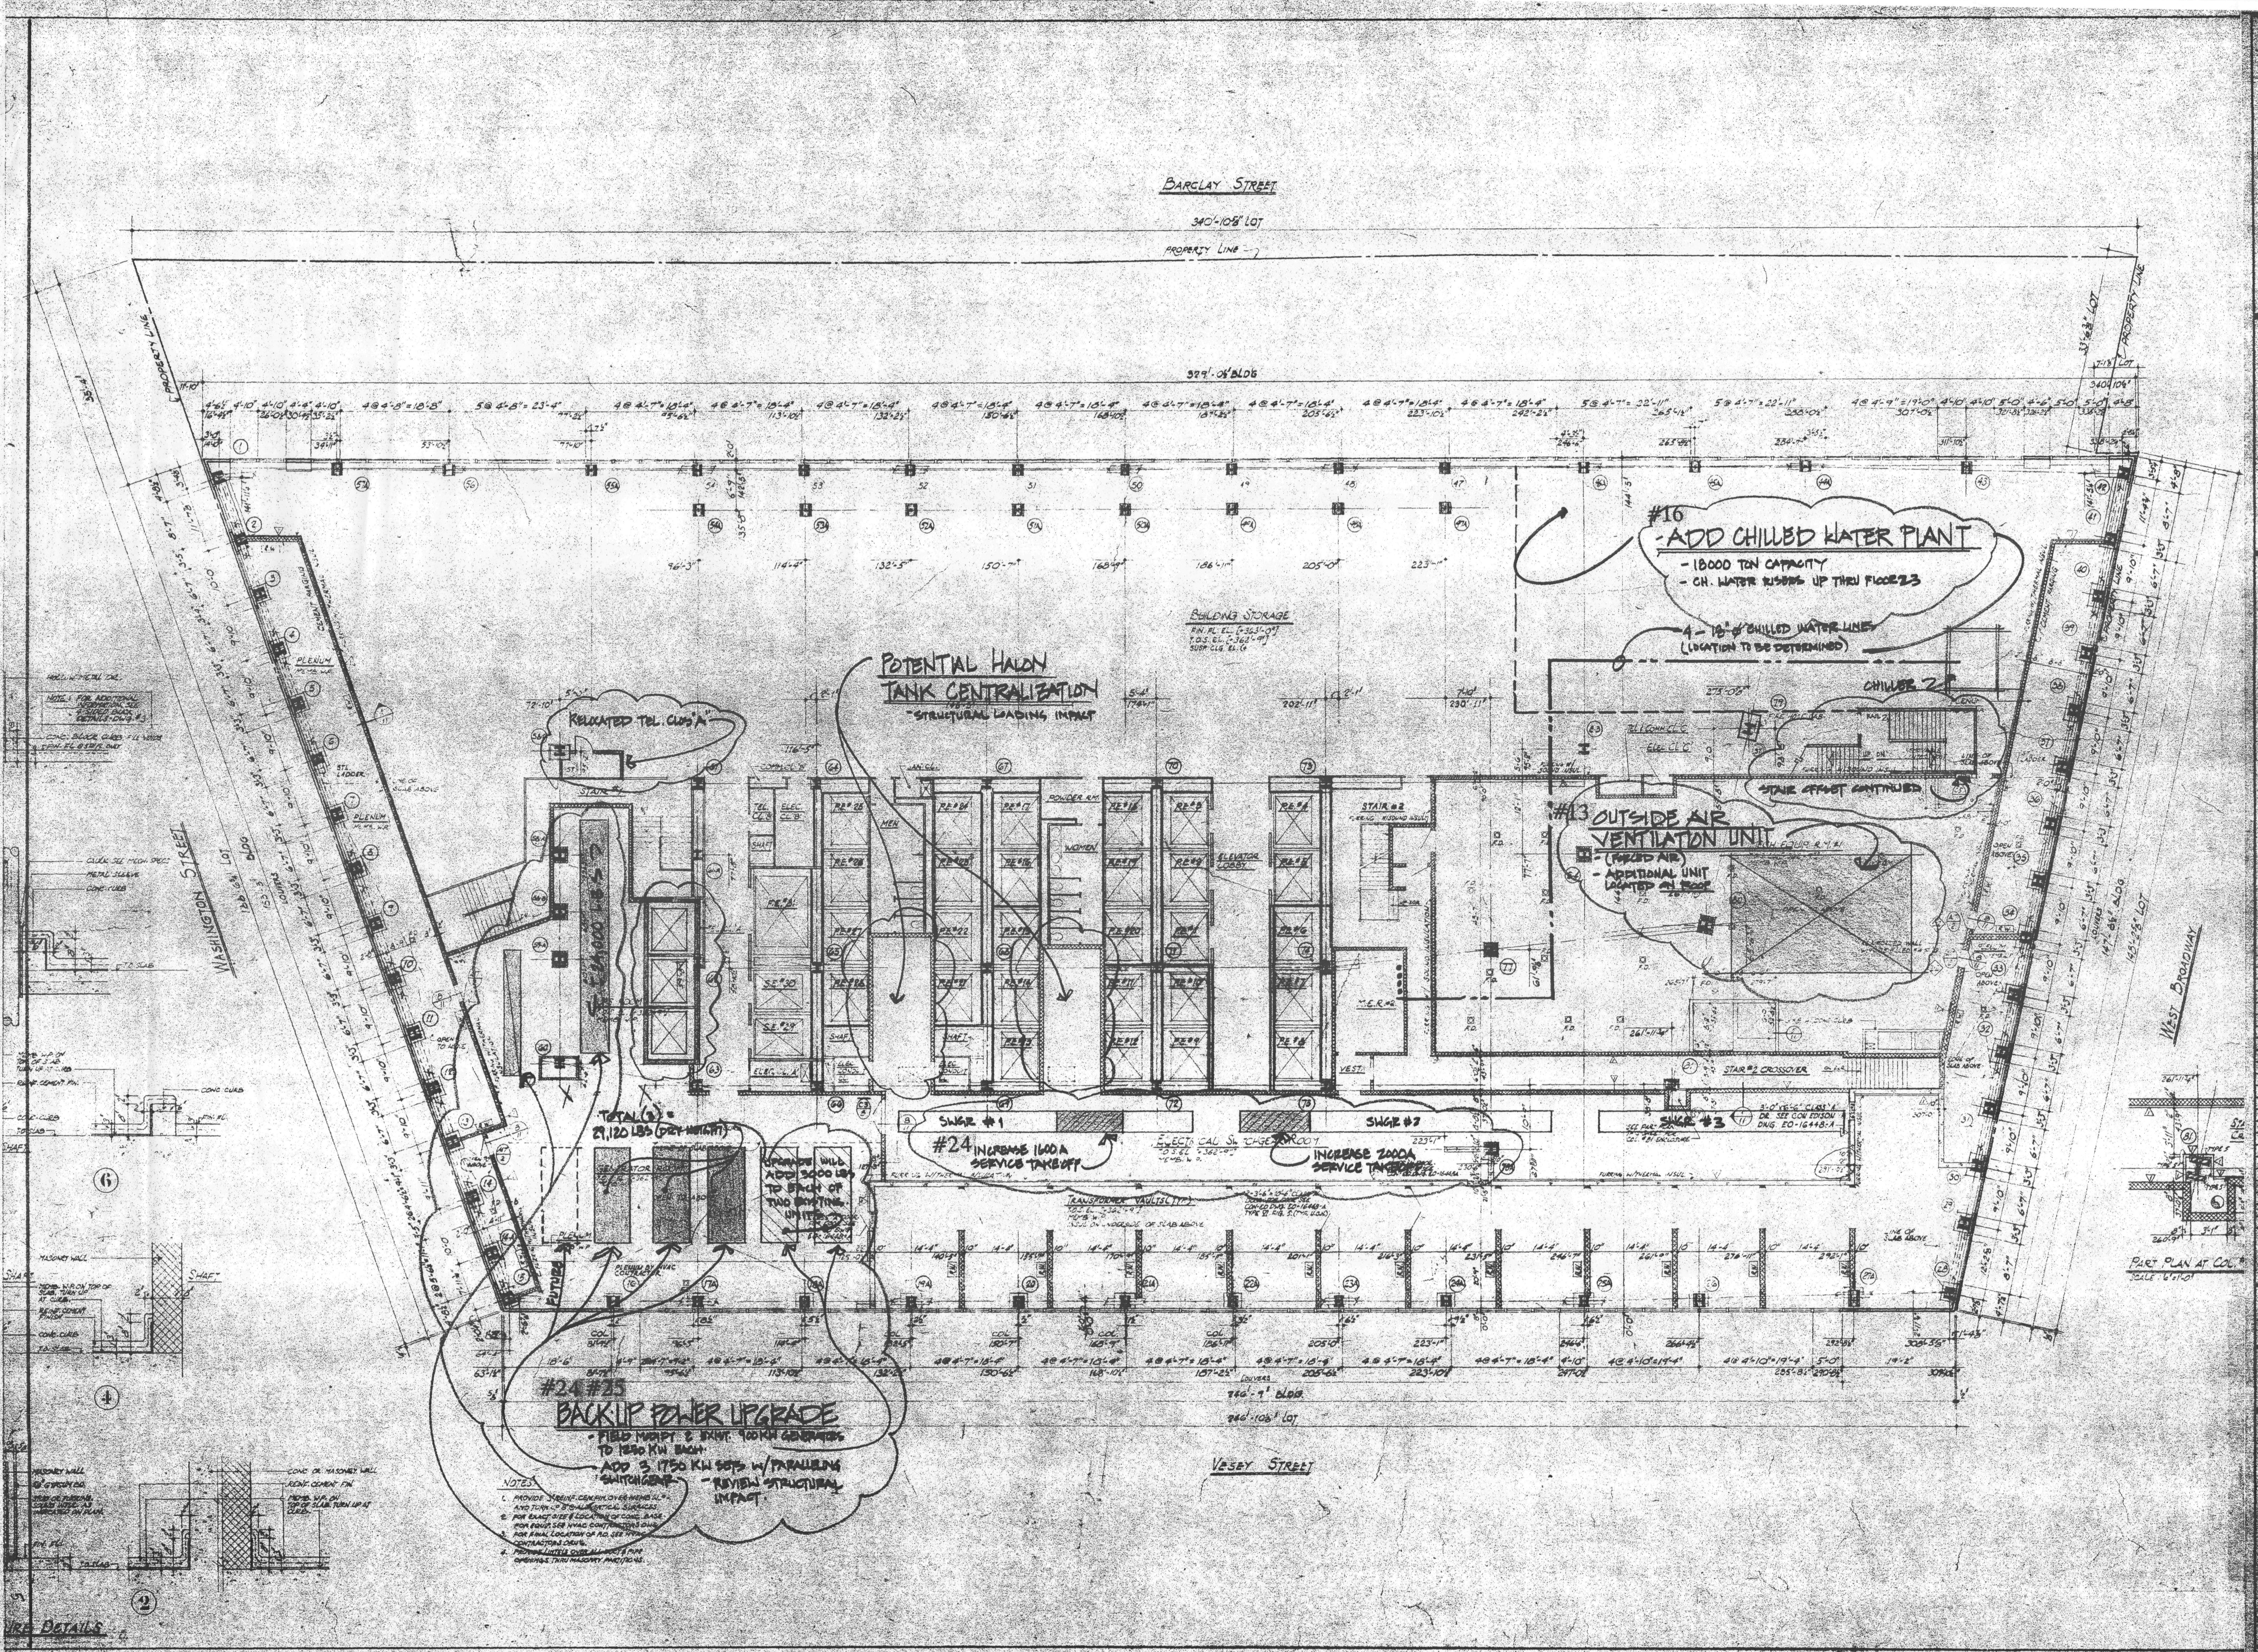

WTCI-3-SOM

DREXEL BURNHAM LAMBERT

KEY PLAN

7 WORLD TRADE CENTER

NOTES

1) SEE SK-9 & SK-10 FOR TYPICAL NOTES & MODIFICATIONS PERTAINING TO ALL FLOORS.

2) FINAL DIMENSIONS & LOCATIONS TO BE COORDINATED BY BASE BUILDING ARCHITECTS & ENGINEERS.

3) ALL SKETCHES ARE IN PROGRESS & FOR PRELIMINARY INFORMATION ONLY.

No.	Date	Revision

© Skidmore, Owings & Merrill 1986

SOM

SKIDMORE, OWINGS & MERRILL
ARCHITECTS / ENGINEERS
220 East 42nd St., New York, N.Y. 10017

FLACK AND KURTZ
Mechanical / Electrical Engineers
475 Fifth Avenue, New York, N.Y. 10016

5TH FLOOR PLAN
5TH FLOOR(S) SHOWN

PRELIMINARY
BASE BUILDING
MODIFICATIONS

Date: 15 JULY 86
Drawn by: WAP
Scale: 1/16"=1'-0"
Sheet No.: SK-5

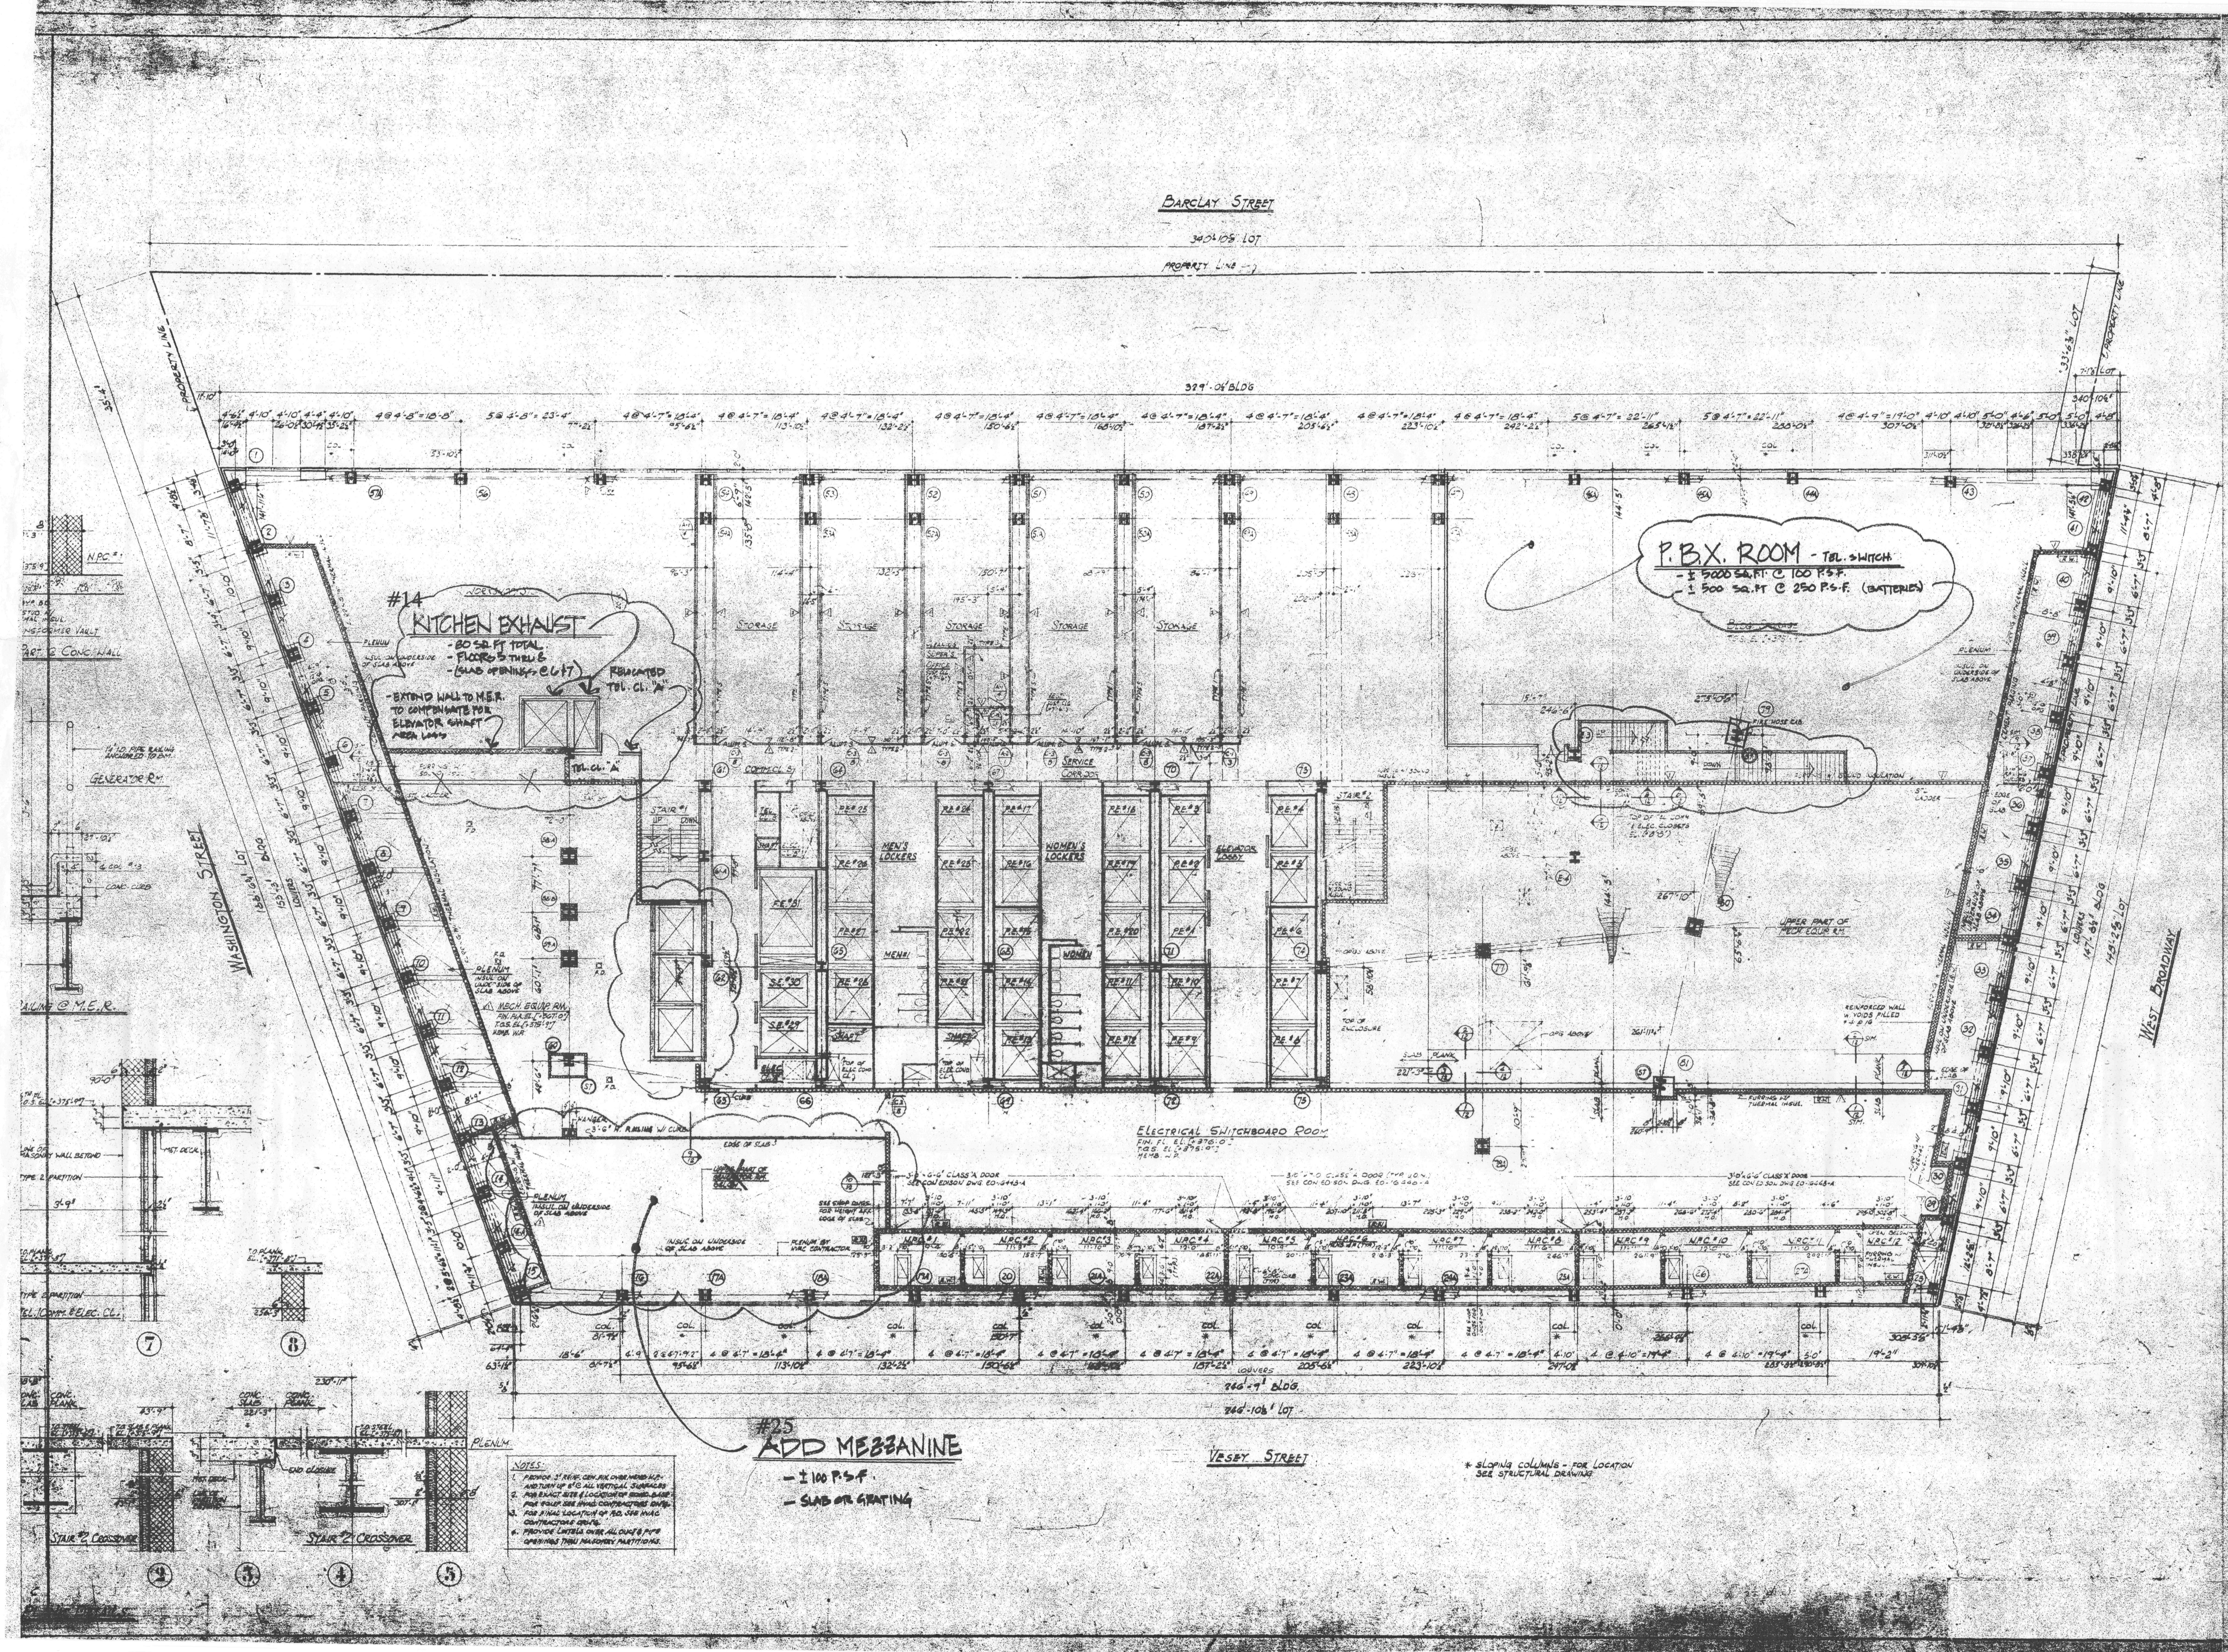

WTCI-3-SOM

DREXEL BURNHAM LAMBERT

KEY PLAN

7 WORLD TRADE CENTER

NOTES

1) SEE SK-9 & SK-10 FOR TYPICAL NOTES & MODIFICATIONS PERTAINING TO ALL FLOORS.

2) FINAL DIMENSIONS & LOCATIONS TO BE COORDINATED BY BASE BUILDING ARCHITECTS & ENGINEERS.

3) ALL SKETCHES ARE IN PROGRESS & FOR PRELIMINARY INFORMATION ONLY.

No.	Date	Revision

© Skidmore, Owings & Merrill, 1986

SOM

SKIDMORE, OWINGS & MERRILL
ARCHITECTS / ENGINEERS
220 East 42nd St., New York, N.Y. 10017

FLACK AND KURTZ
Mechanical / Electrical Engineers
475 Fifth Avenue, New York, N.Y. 10016

6TH FLOOR PLAN
6TH FLOOR(S) SHOWN

PRELIMINARY
BASE BUILDING MODIFICATIONS

Date: 15 JULY 86
Project No.: 0072-000
P.C./Engr.:
Sheet No.: SK-6
Drawn by: TH/MP
Scale: 1/16"=1'-0"

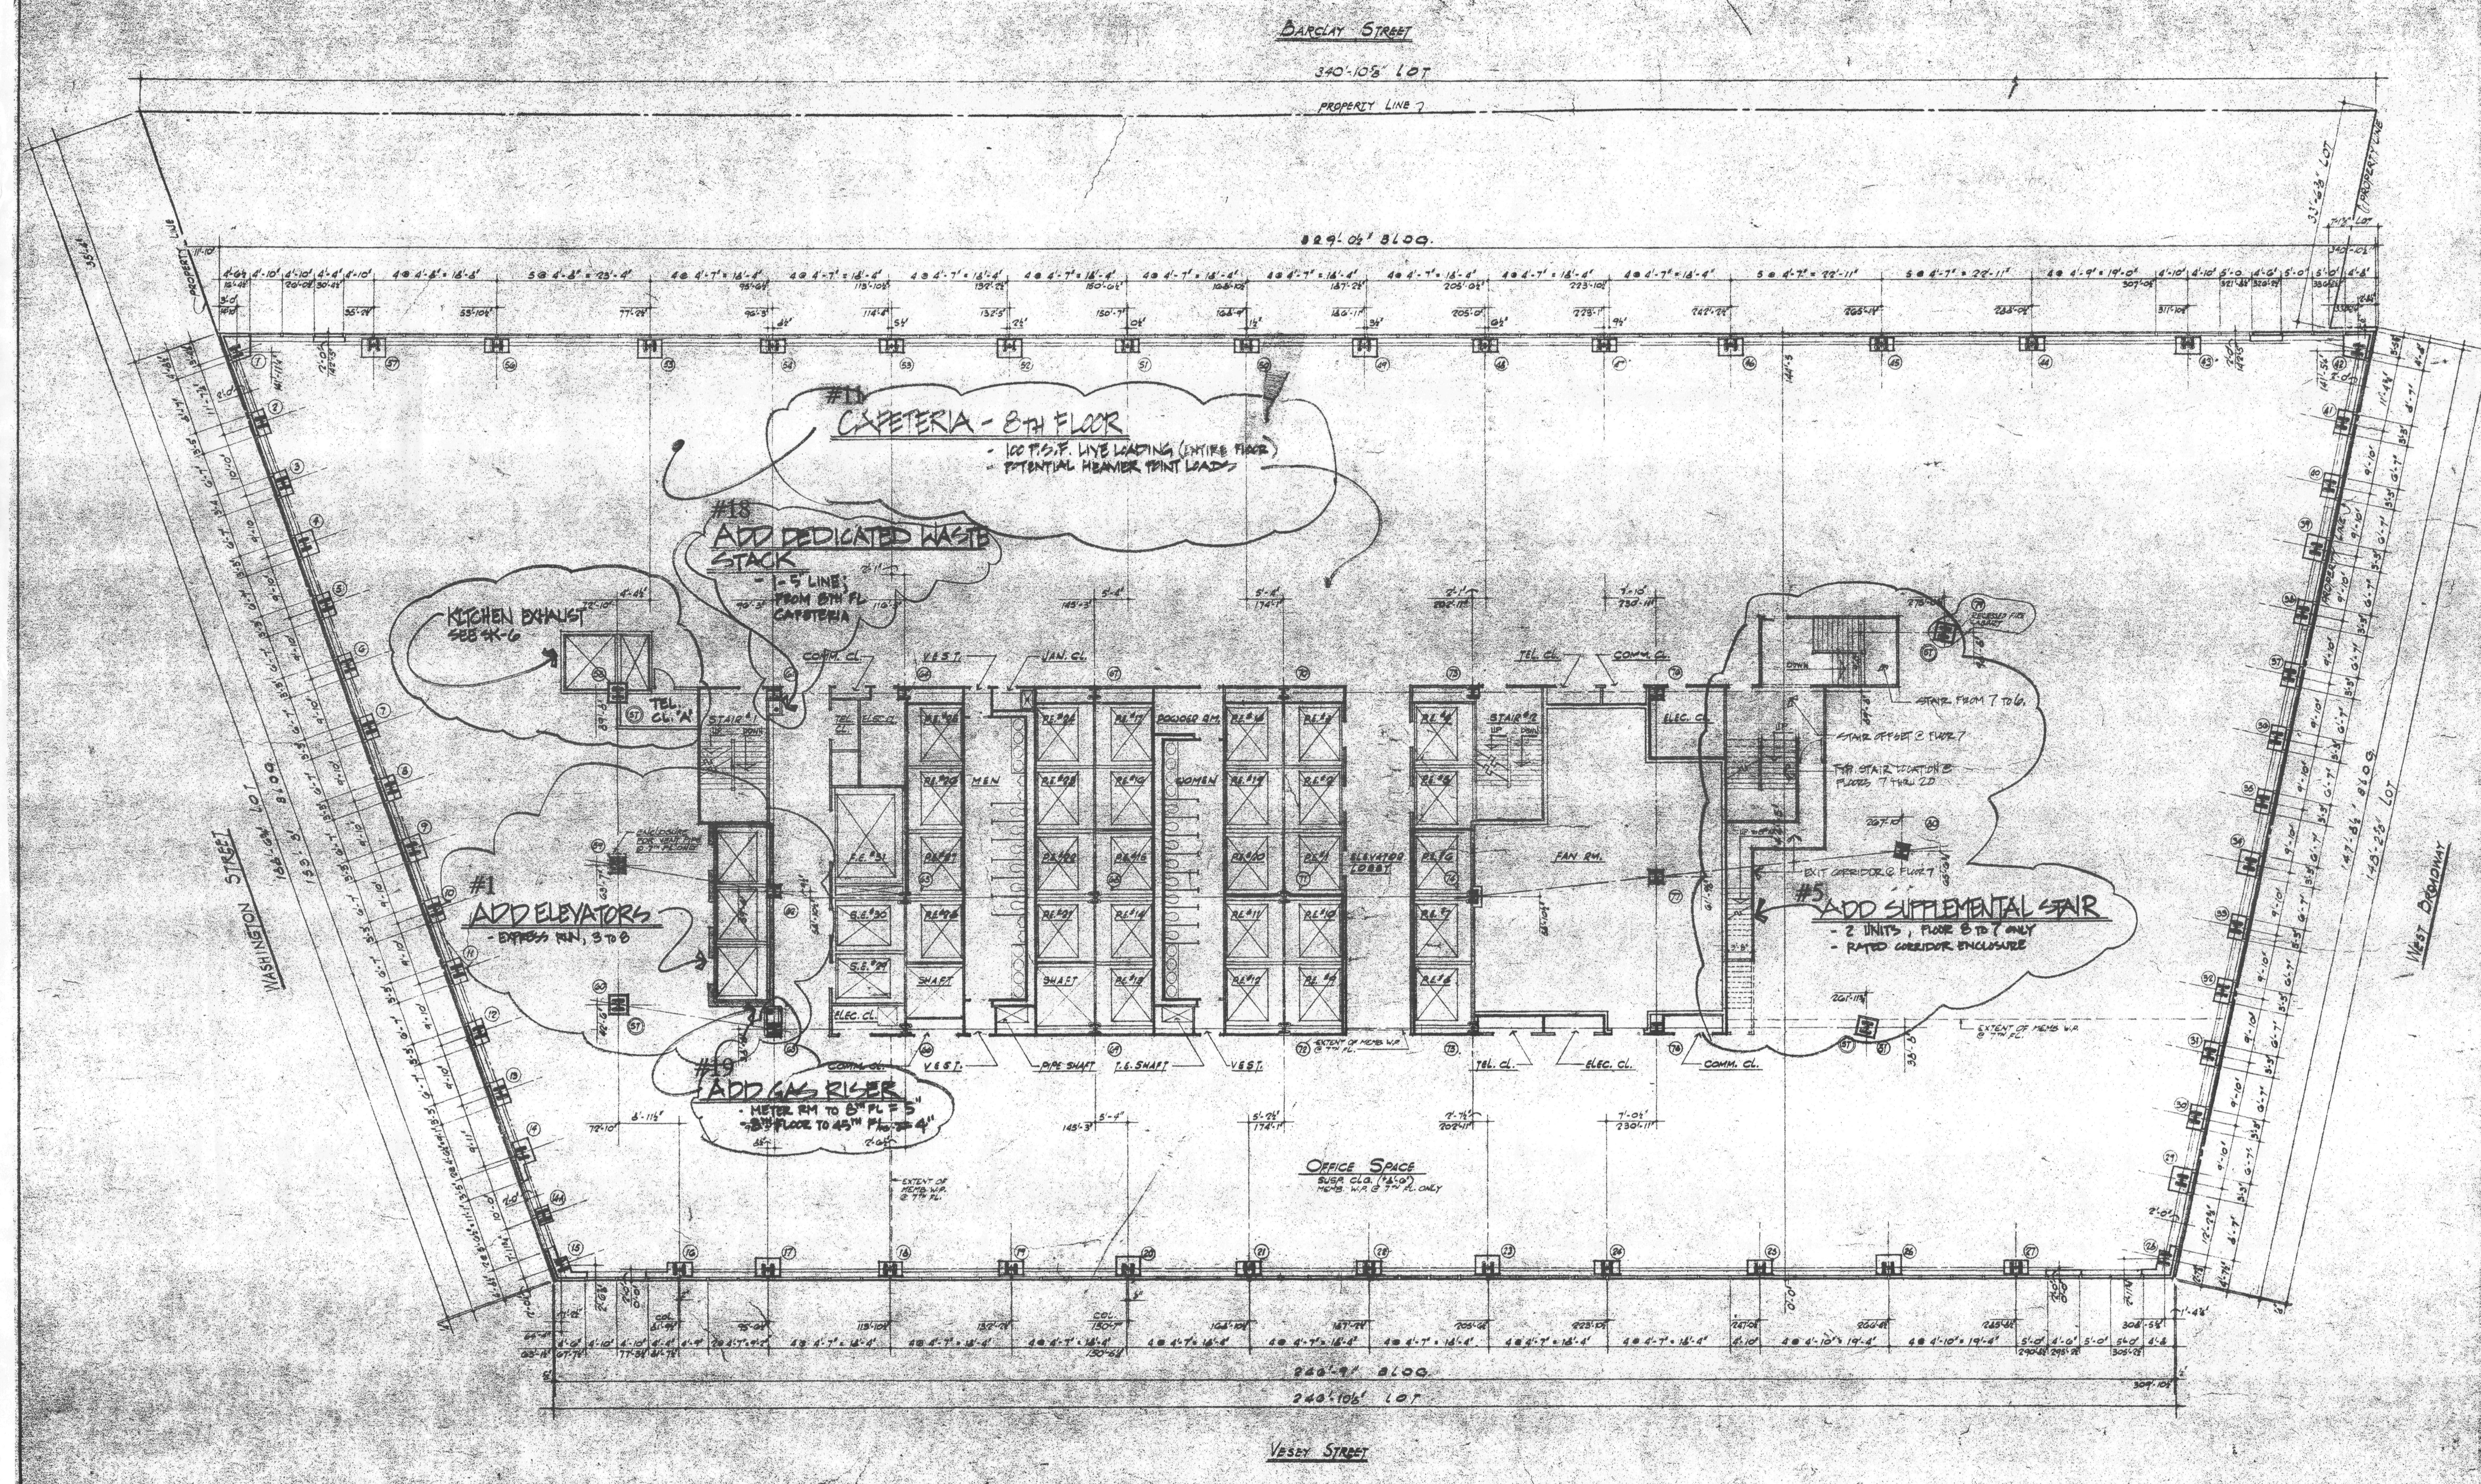

WTCI-3-SOM

DREXEL BURNHAM LAMBERT

KEY PLAN

7 WORLD TRADE CENTER

NOTES.

1) SEE SK-9 & SK-10 FOR TYPICAL NOTES & MODIFICATIONS PERTAINING TO ALL FLOORS.

2) FINAL DIMENSIONS & LOCATIONS TO BE COORDINATED BY BASE BUILDING ARCHITECTS & ENGINEERS.

3) ALL SKETCHES ARE IN PROGRESS & FOR PRELIMINARY INFORMATION ONLY.

No.	Date	Revision

© Skidmore, Owings & Merrill 1986

SOM

SKIDMORE, OWINGS & MERRILL
ARCHITECTS / ENGINEERS
220 East 42nd St., New York, N.Y. 10017

FLACK AND KURTZ
Mechanical / Electrical Engineers
475 Fifth Avenue, New York, N.Y. 10016

7TH-13TH FLOOR PLAN
7TH and 8TH FLOOR(S) SHOWN

PRELIMINARY
BASE BUILDING MODIFICATIONS

Sheet No. SK-7

WTCI-3-SOM

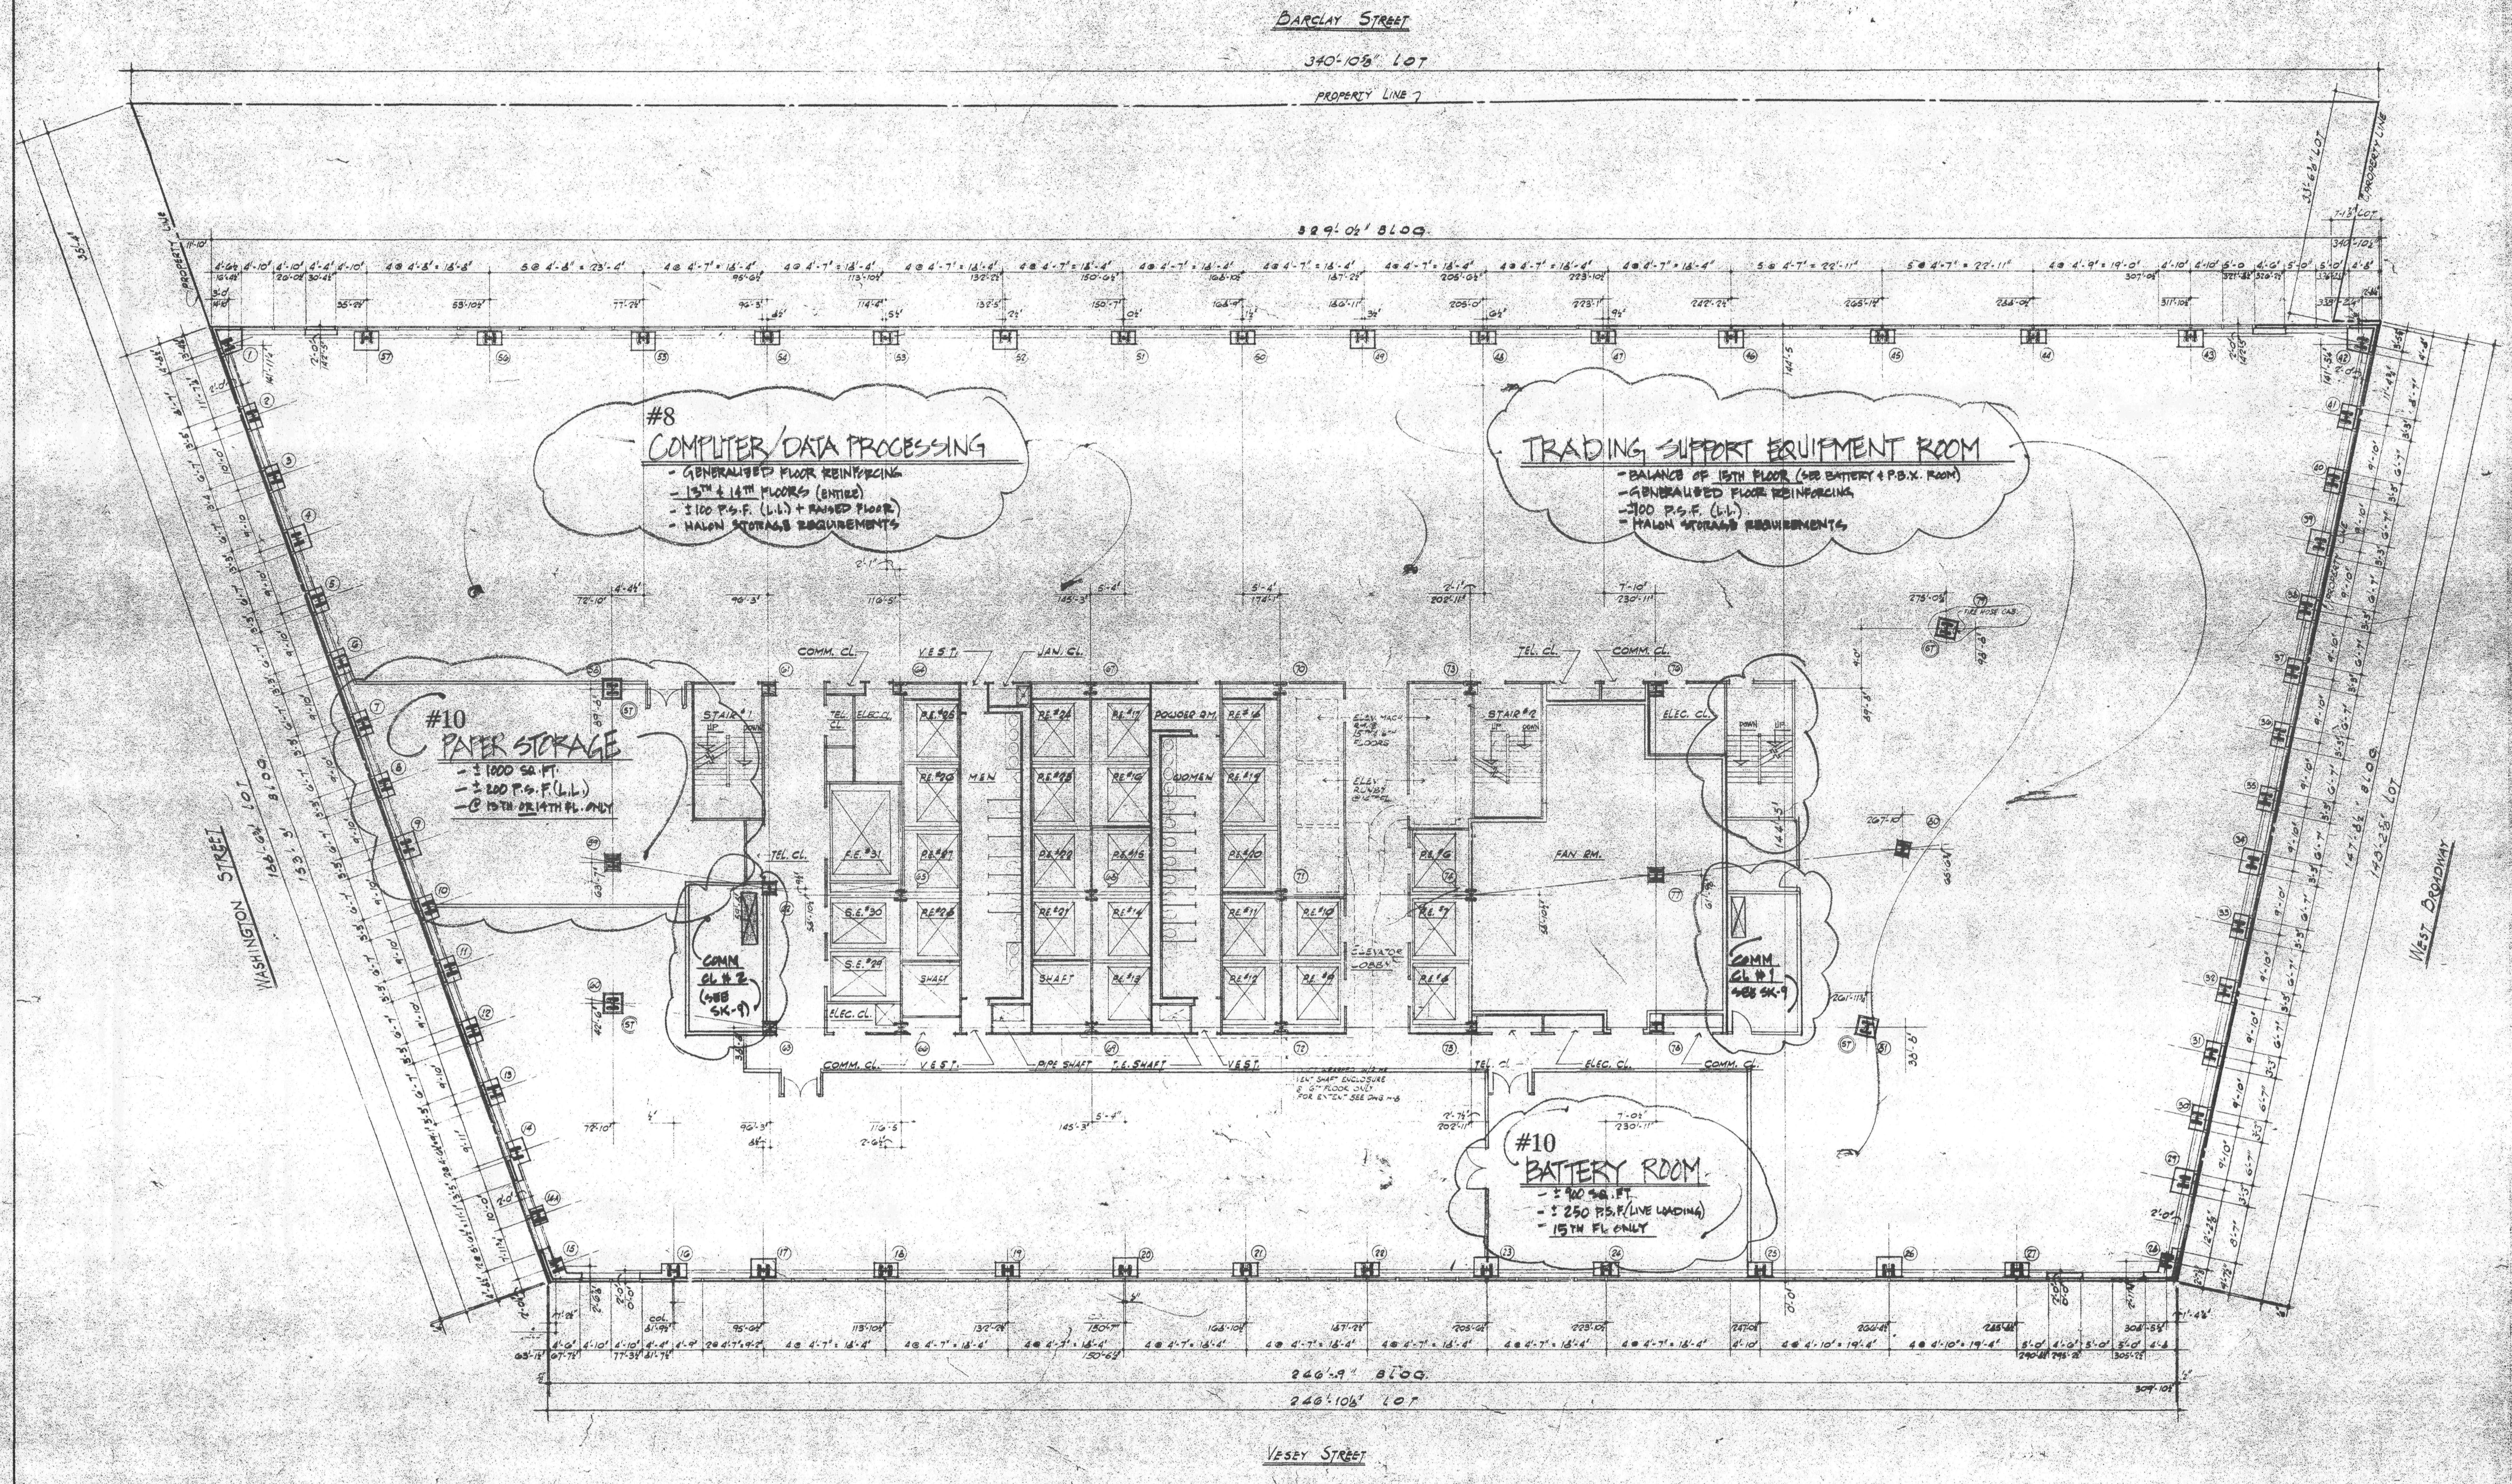

DREXEL BURNHAM LAMBERT

KEY PLAN

7 WORLD TRADE CENTER

NOTES

1) SEE SK-9 & SK-10 FOR TYPICAL NOTES & MODIFICATIONS PERTAINING TO ALL FLOORS.

2) FINAL DIMENSIONS & LOCATIONS TO BE COORDINATED BY BASE BUILDING ARCHITECTS & ENGINEERS.

3) ALL SKETCHES ARE IN PROGRESS & FOR PRELIMINARY INFORMATION ONLY.

No.	Date	Revision

© Skidmore, Owings & Merrill, 1986

SOM

SKIDMORE, OWINGS & MERRILL
ARCHITECTS / ENGINEERS
220 East 42nd St., New York, N.Y. 10017

FLACK AND KURTZ
Mechanical / Electrical Engineers
475 Fifth Avenue, New York, N.Y. 10016

14TH-16TH FLOOR PLAN
13TH-15TH FLOOR(S) SHOWN

PRELIMINARY
BASE BUILDING MODIFICATIONS

Date: 15 JULY 86
Project No.: 6072-000
Sheet No.: SK-8
Drawn by: TH/AP
Scale: 3/32"=1'-0"